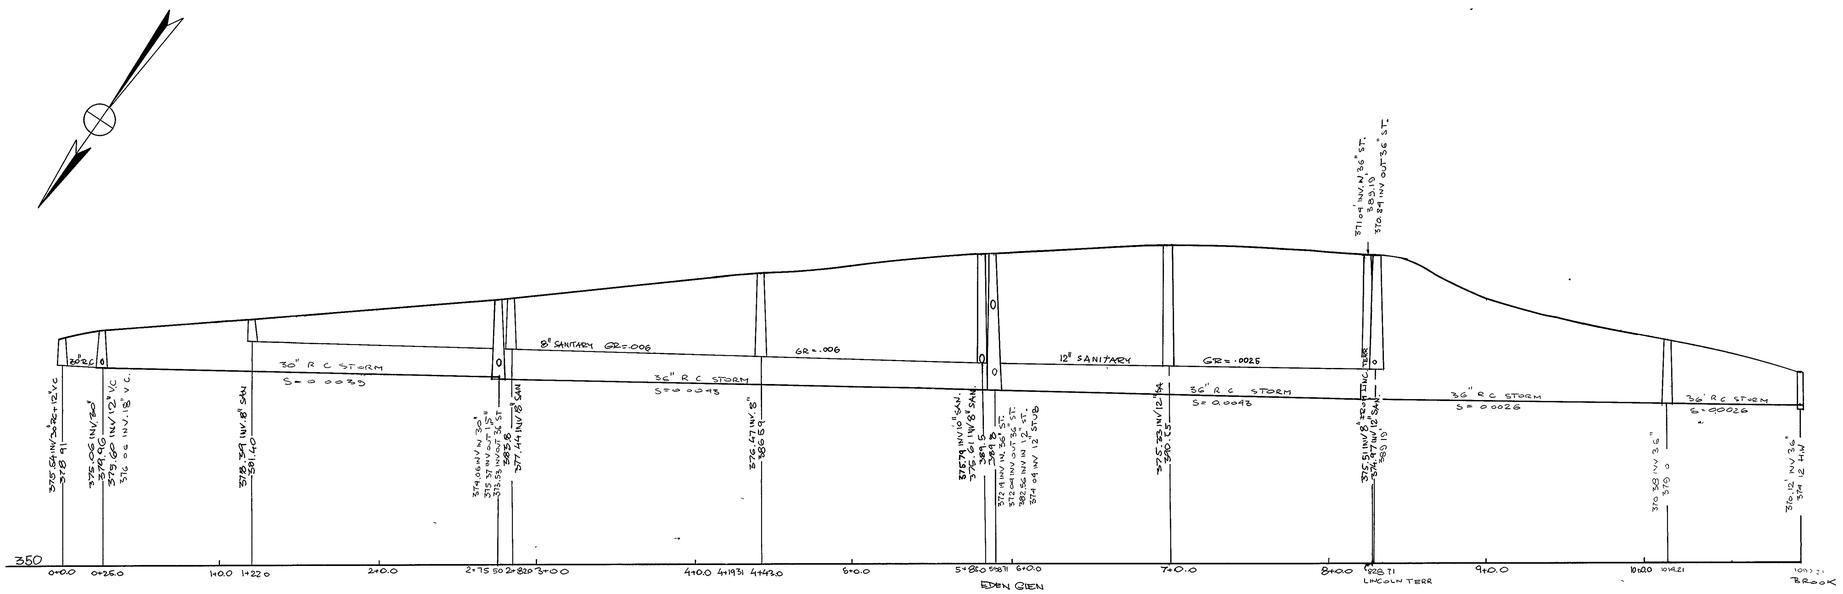

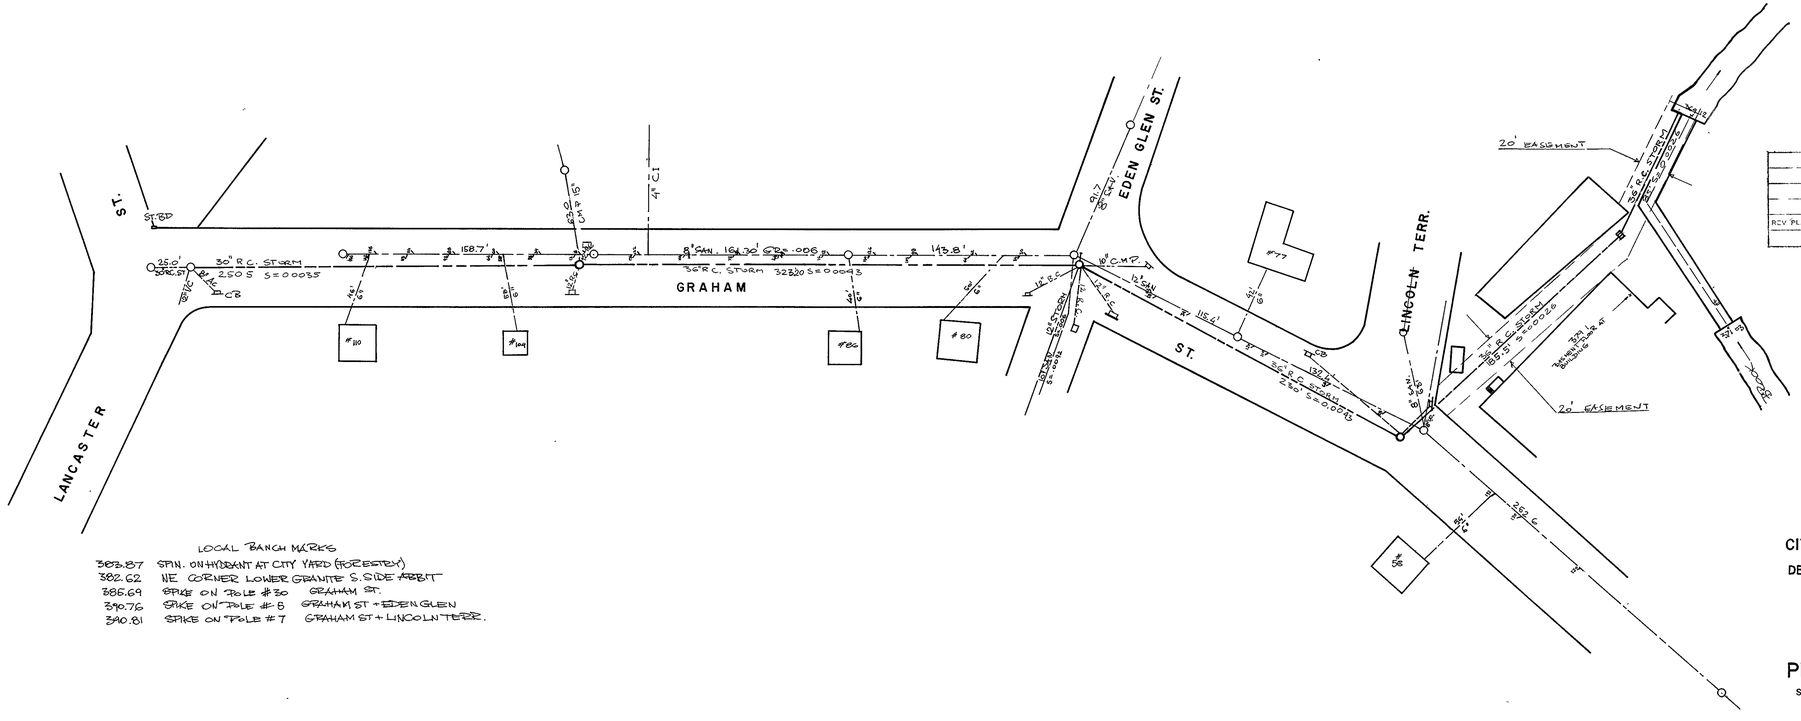

LOCAL BANCH MARKS

383.87	SPIN. ON HYDRANT AT CITY YARD (FORESTRY)	
382.62	NE CORNER LOWER GRANITE S. SIDE ABUT	
386.69	SPIKE ON POLE #30	GRAHAM ST.
390.76	SPIKE ON POLE #8	GRAHAM ST + EDEN GLEN
390.81	SPIKE ON POLE #7	GRAHAM ST + LINCOLN TERR.

CITY OF LEOMINSTER, MASS.

DEPARTMENT OF PUBLIC WORKS

ENGINEERING DIVISION

SEWERS

GRAHAM ST.

PLAN AND PROFILE

SCALES: HORIZ. 1"=40' VERT. 1"=8'

FEB.15, 1979