D-353

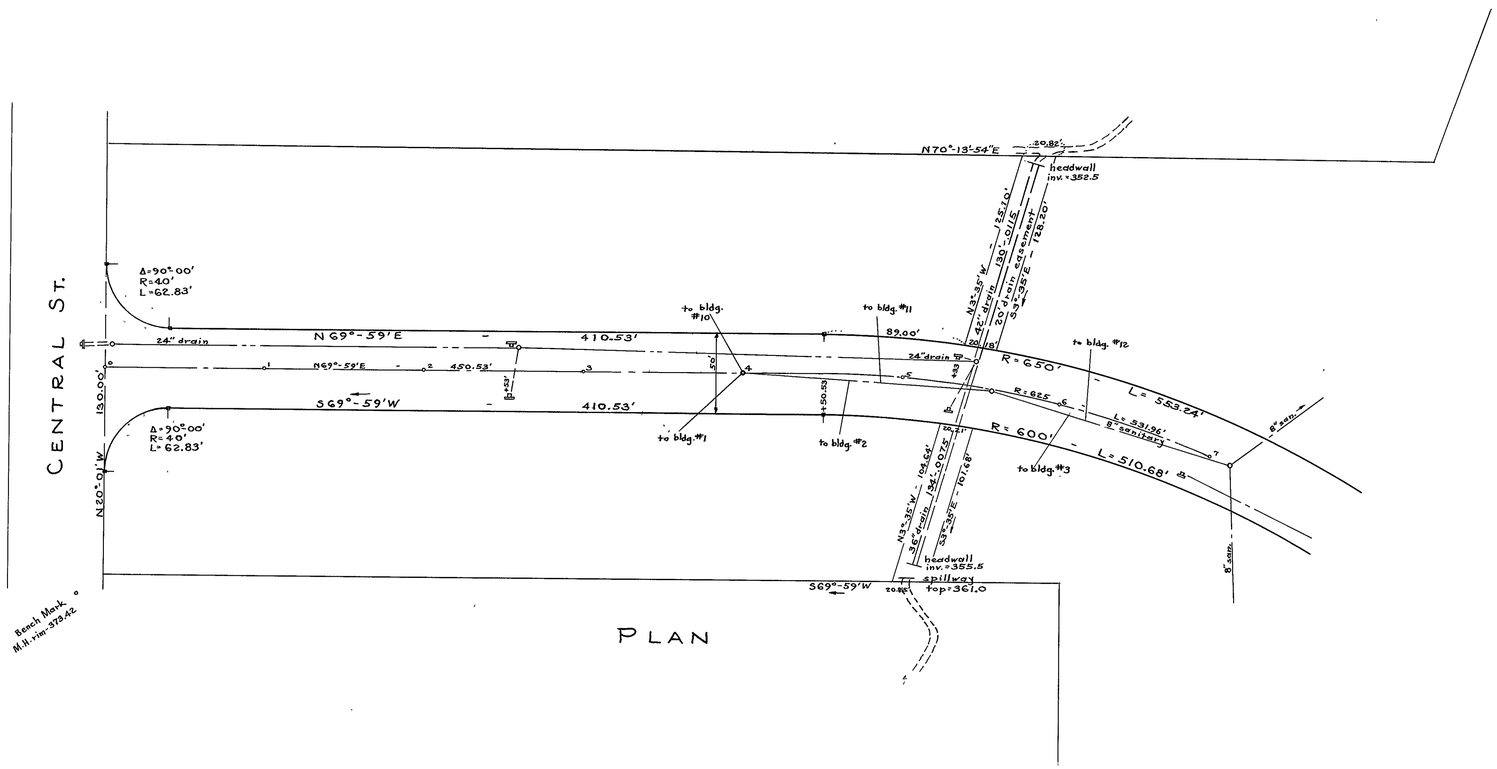

PLAN

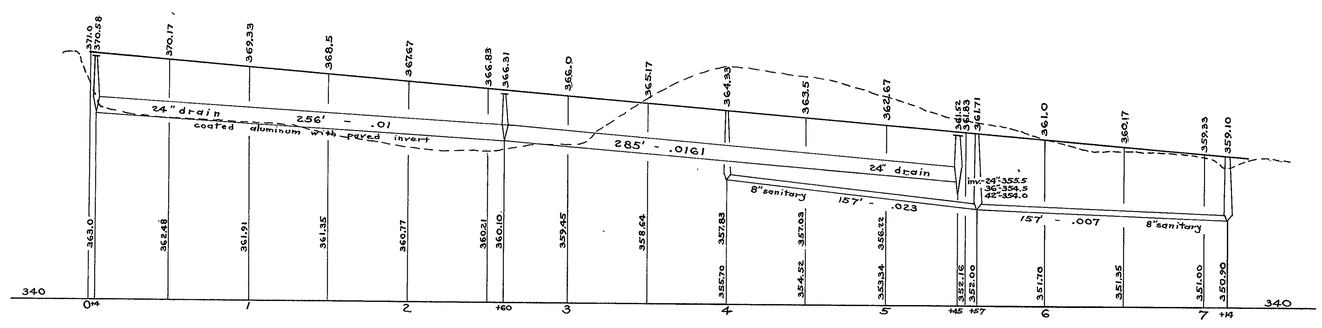

PROFILE

SEWER PLAN & PROFILE
OF
MEADOW POND DRIVE
IN LEOMINSTER, MASS.

SCALES: HOR.-1"=40' VERT.-1"=8' - JULY 26, 1973

William R. Bingham & Assoc.-Reg. Engrs. & Surveyors
24 Columbia St. - Leominster, Mass.

Revised 9-17-73

D-353