D-356

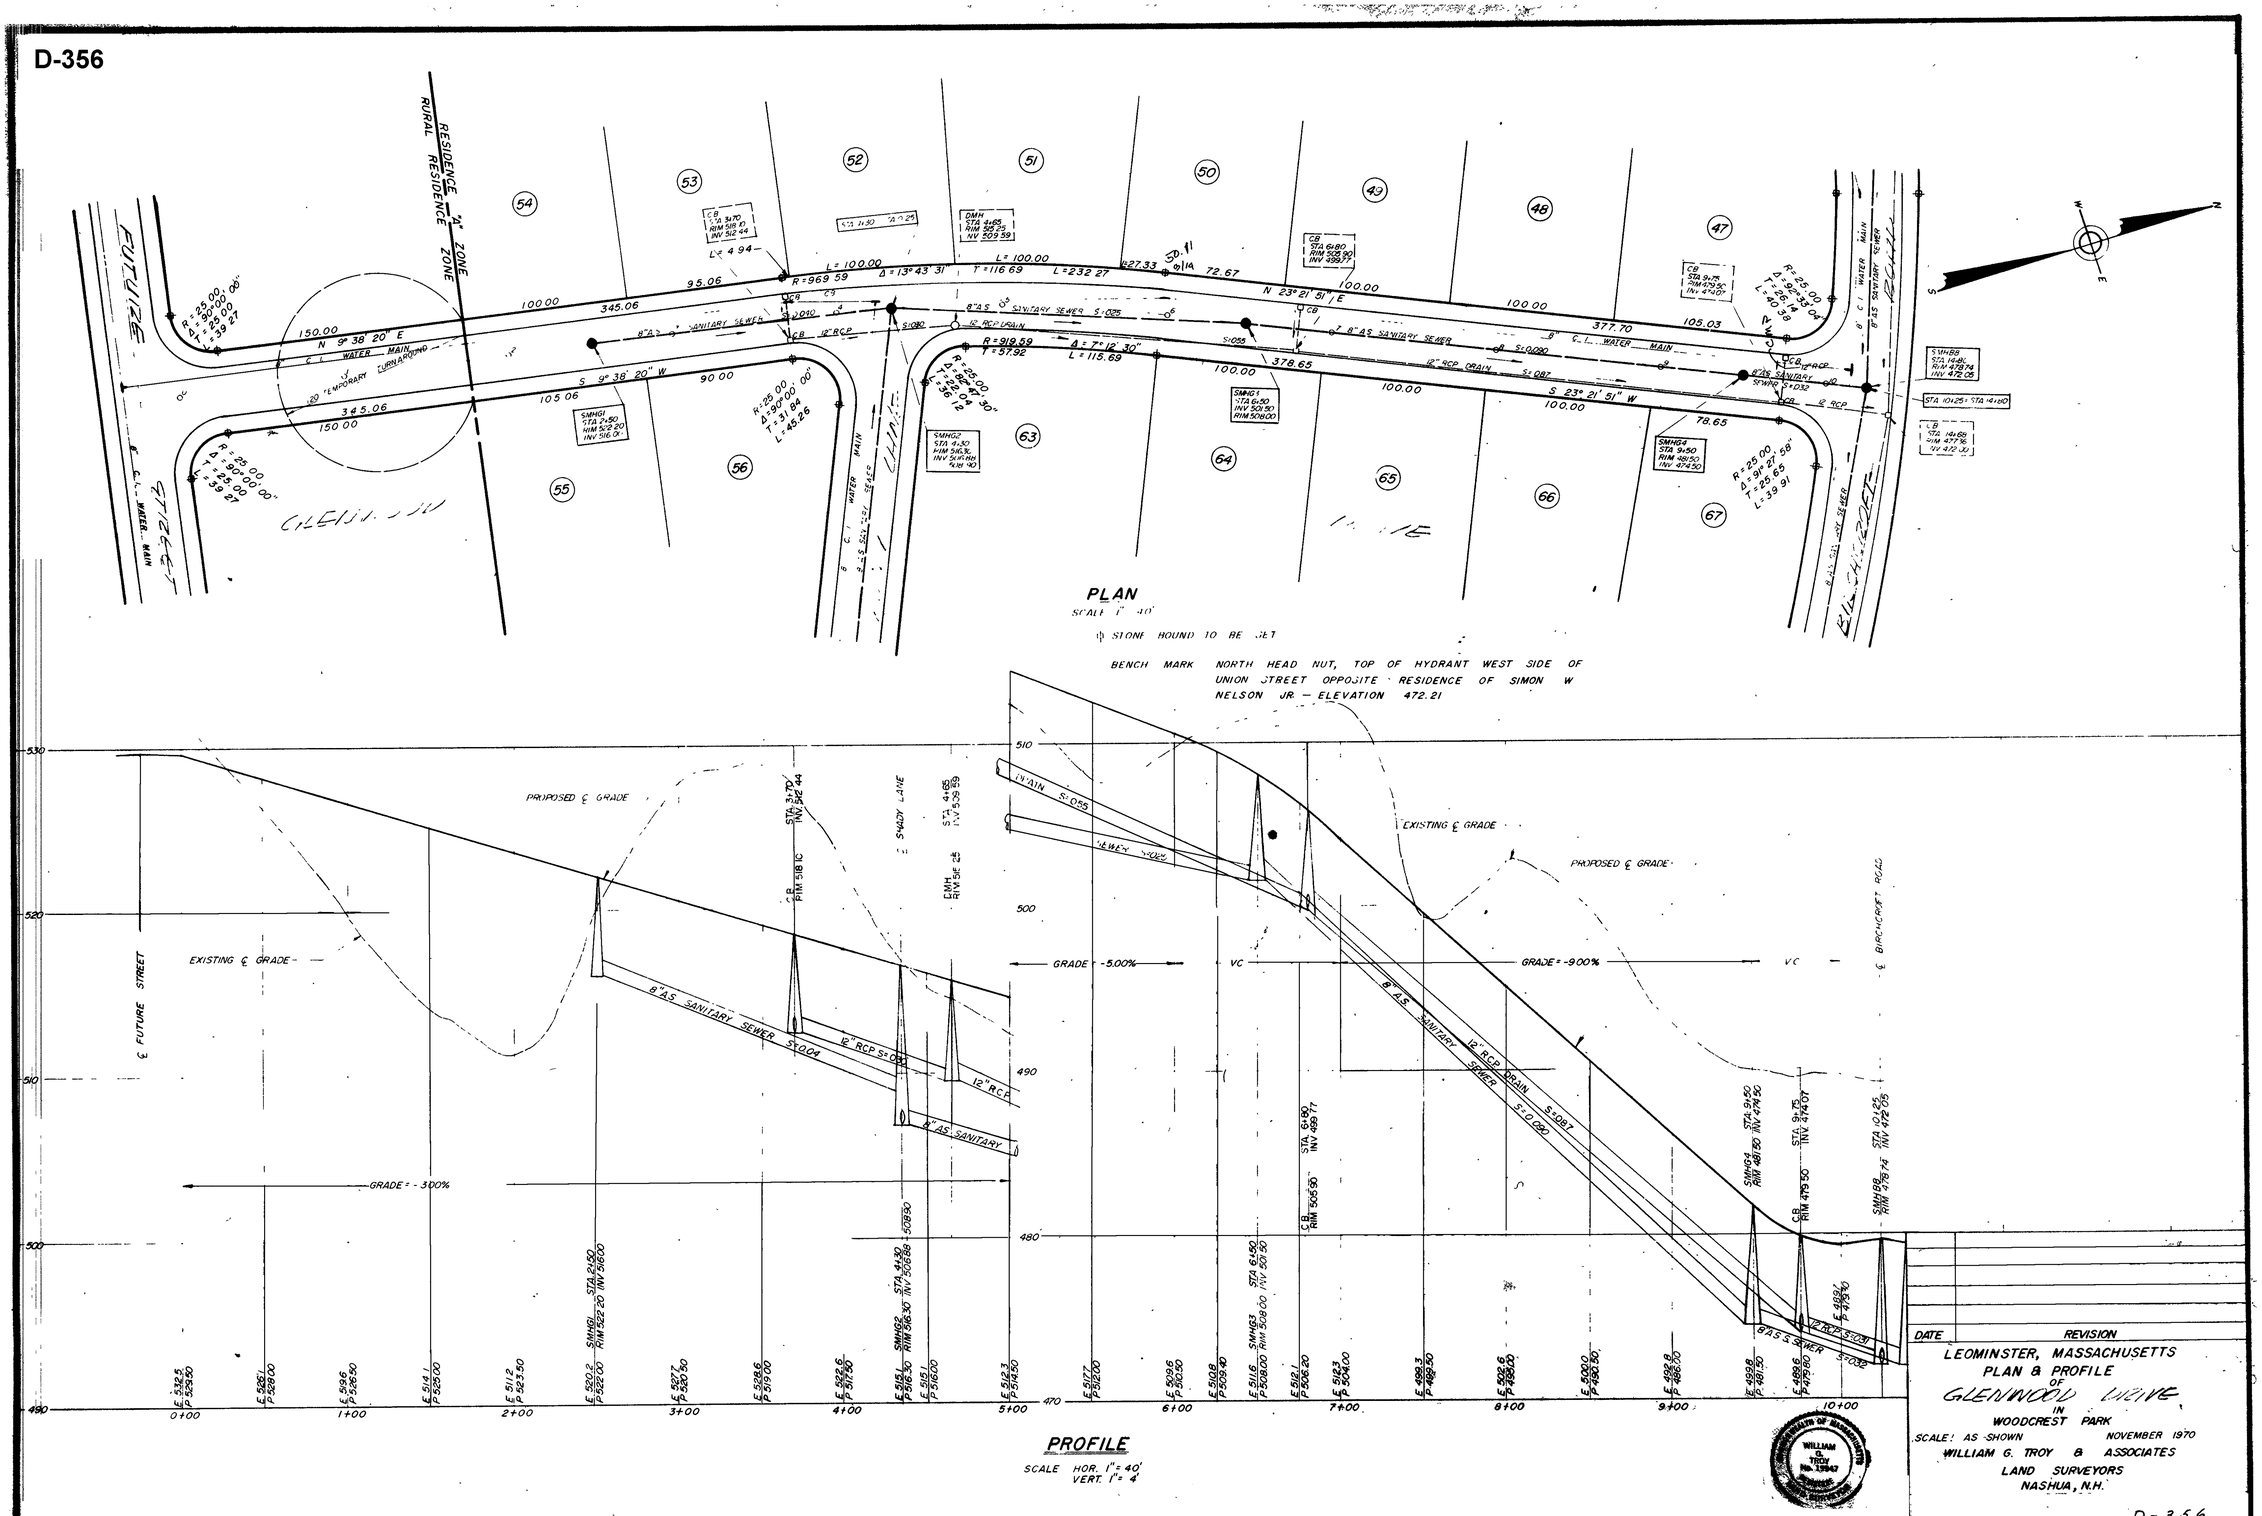

DATE | REVISION

LEOMINSTER, MASSACHUSETTS
PLAN & PROFILE
OF
GLENWOOD DRIVE
IN
WOODCREST PARK

SCALE: AS SHOWN NOVEMBER 1970

WILLIAM G. TROY & ASSOCIATES
LAND SURVEYORS
NASHUA, N.H.

D-356