D-360

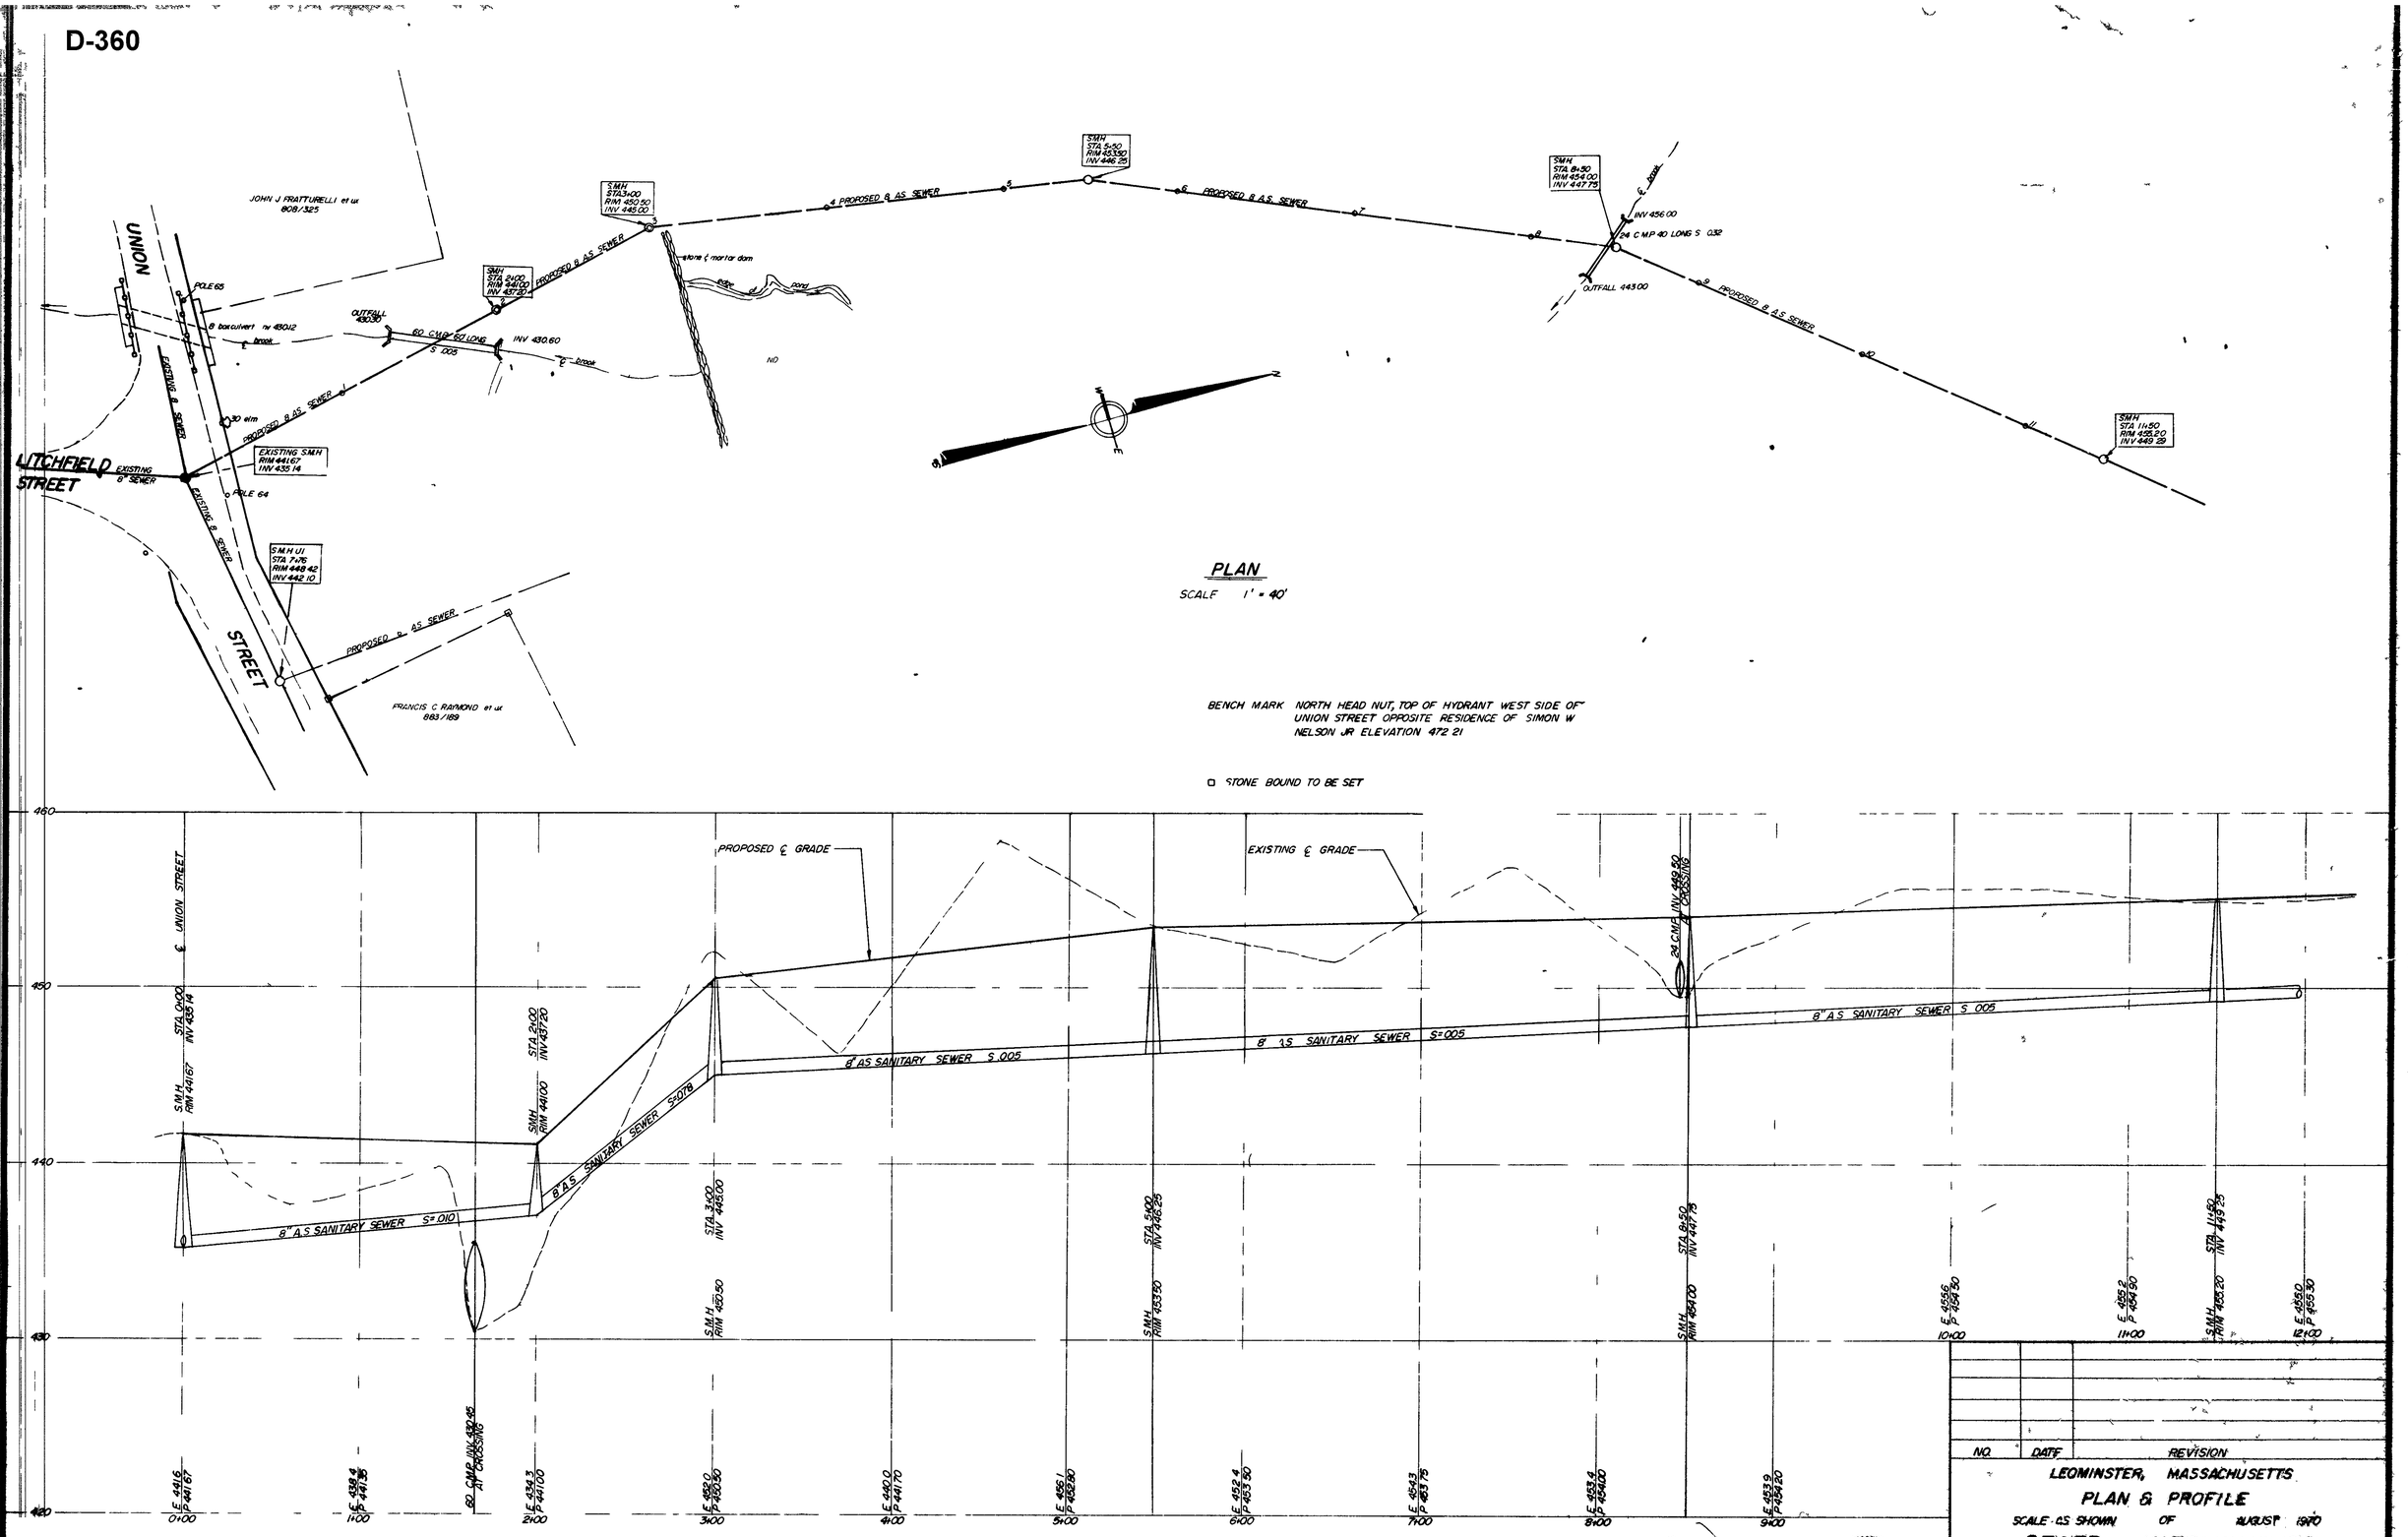

NO.	DATE	REVISION

LEOMINSTER, MASSACHUSETTS

PLAN & PROFILE

SCALE AS SHOWN OF AUGUST 1970

SEWER INTERCEPTOR

STA. 0+00 TO STA. 11+50

IN

WOODCREST PARK

LAND SURVEYORS

D 360

SHEET 1