D-365

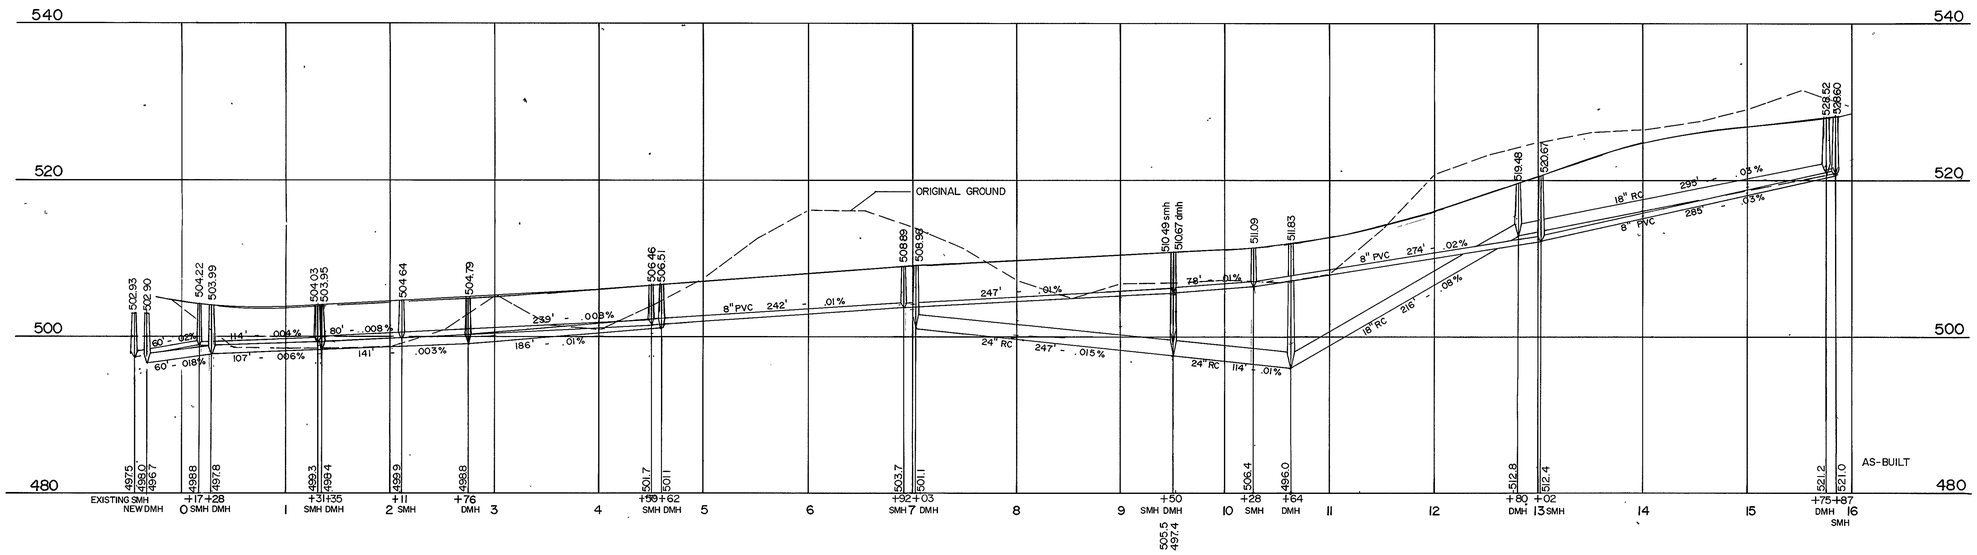

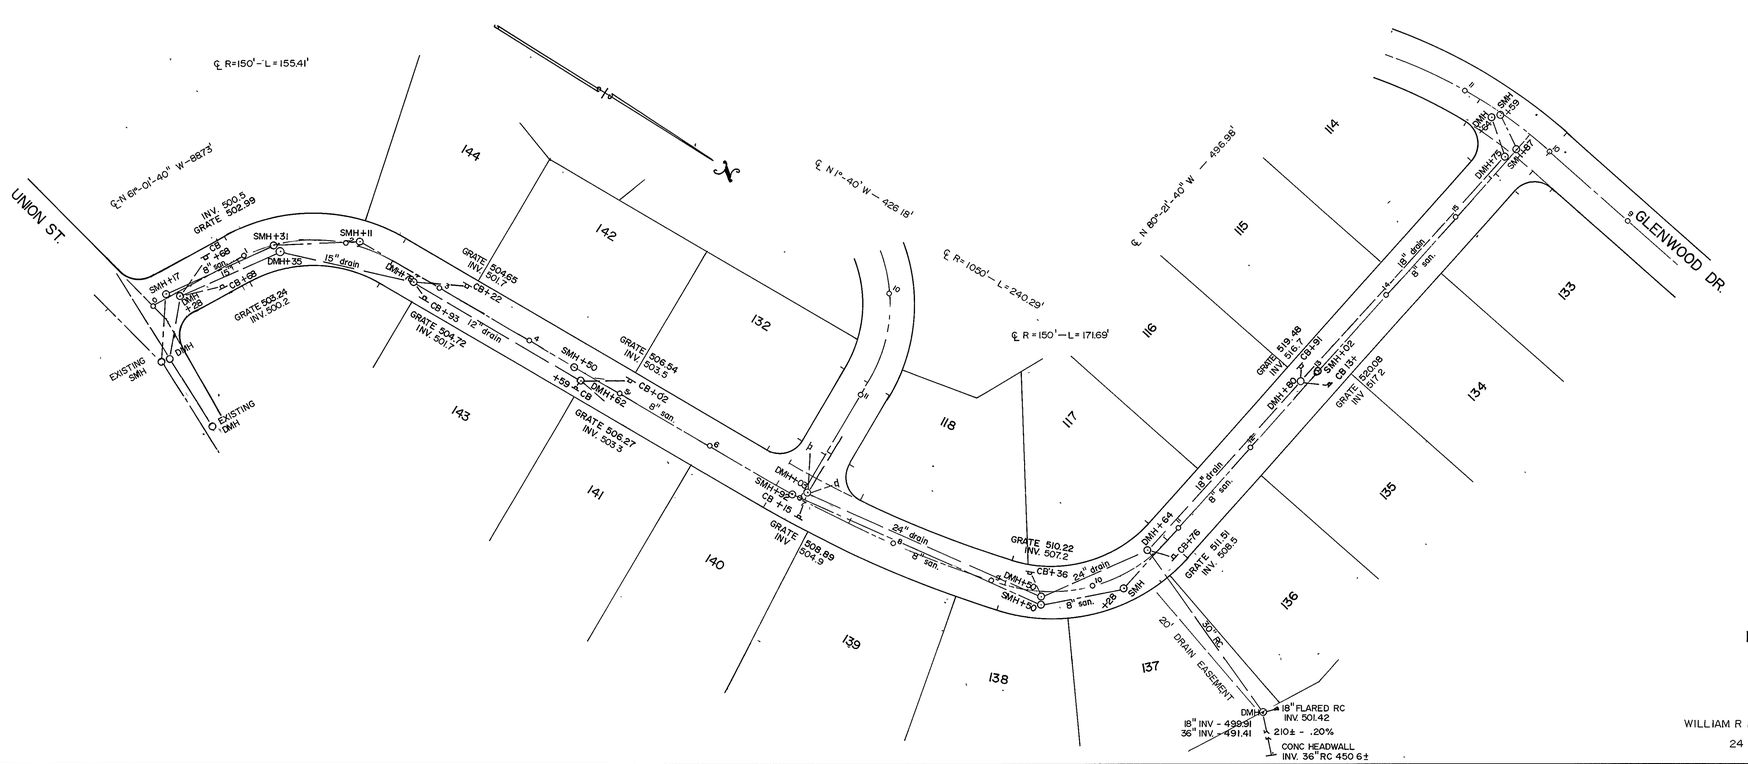

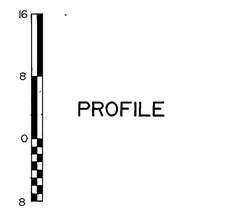

PROFILE

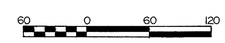

PLAN

AS—BUILT
SEWER PLAN
OF
DUGGAN DRIVE
IN LEOMINSTER, MASS.
MAY 21, 1987
SCALES AS SHOWN

WILLIAM R BINGHAM & ASSOC.-REG. ENGRS. & SURVEYORS
24 COLUMBIA ST — LEOMINSTER, MASS.