D-372

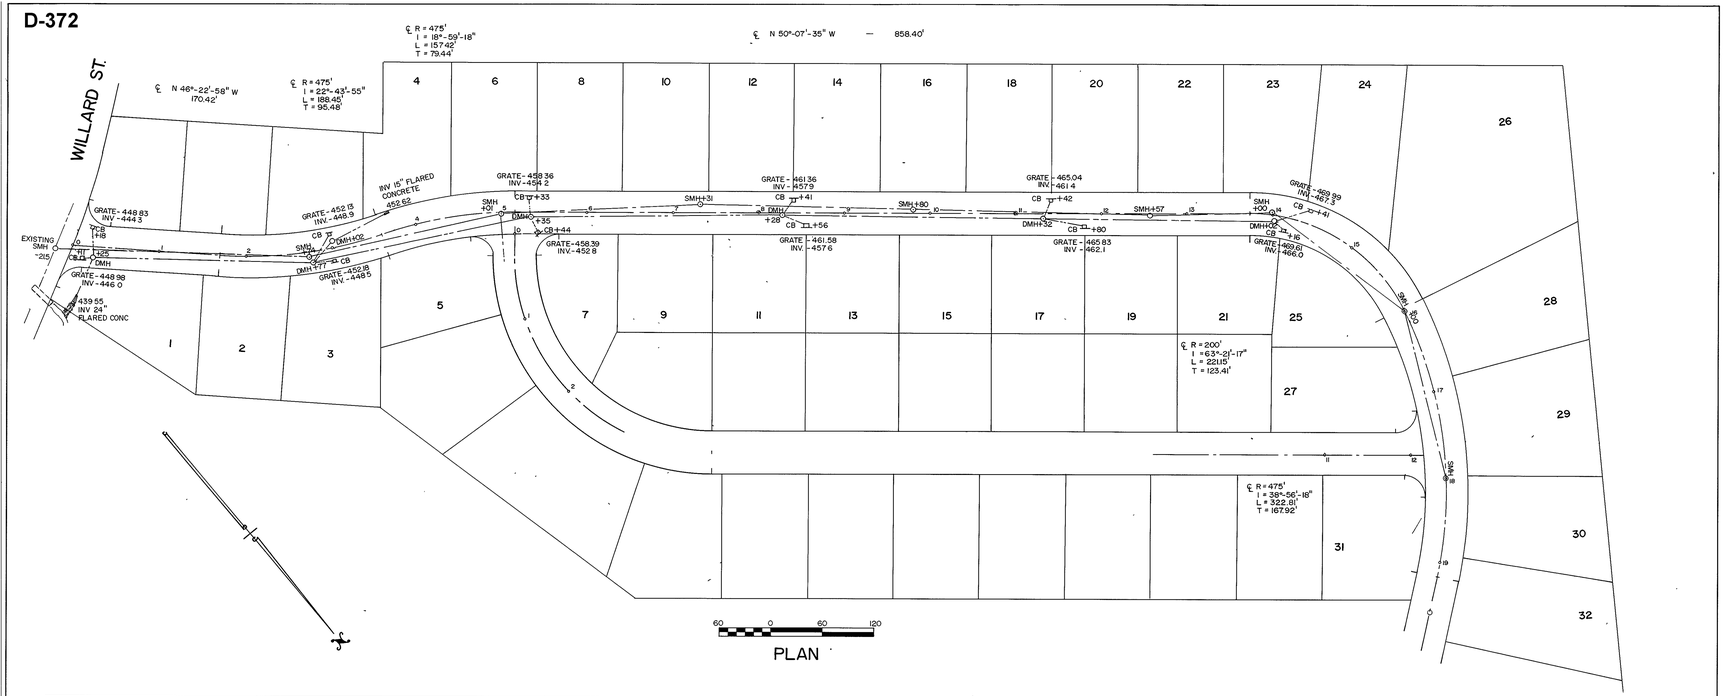

SEWER PLAN & PROFILE

OF

JAMESTOWN ROAD

IN LEOMINSTER, MASS.

JUNE 2, 1988

SCALES AS SHOWN

WILLIAM R. BINGHAM & ASSOC.–REG. ENGRS. & SURVEYORS

24 COLUMBIA ST – LEOMINSTER, MASS.

SHEET 1 OF 2 SHEETS