D-388

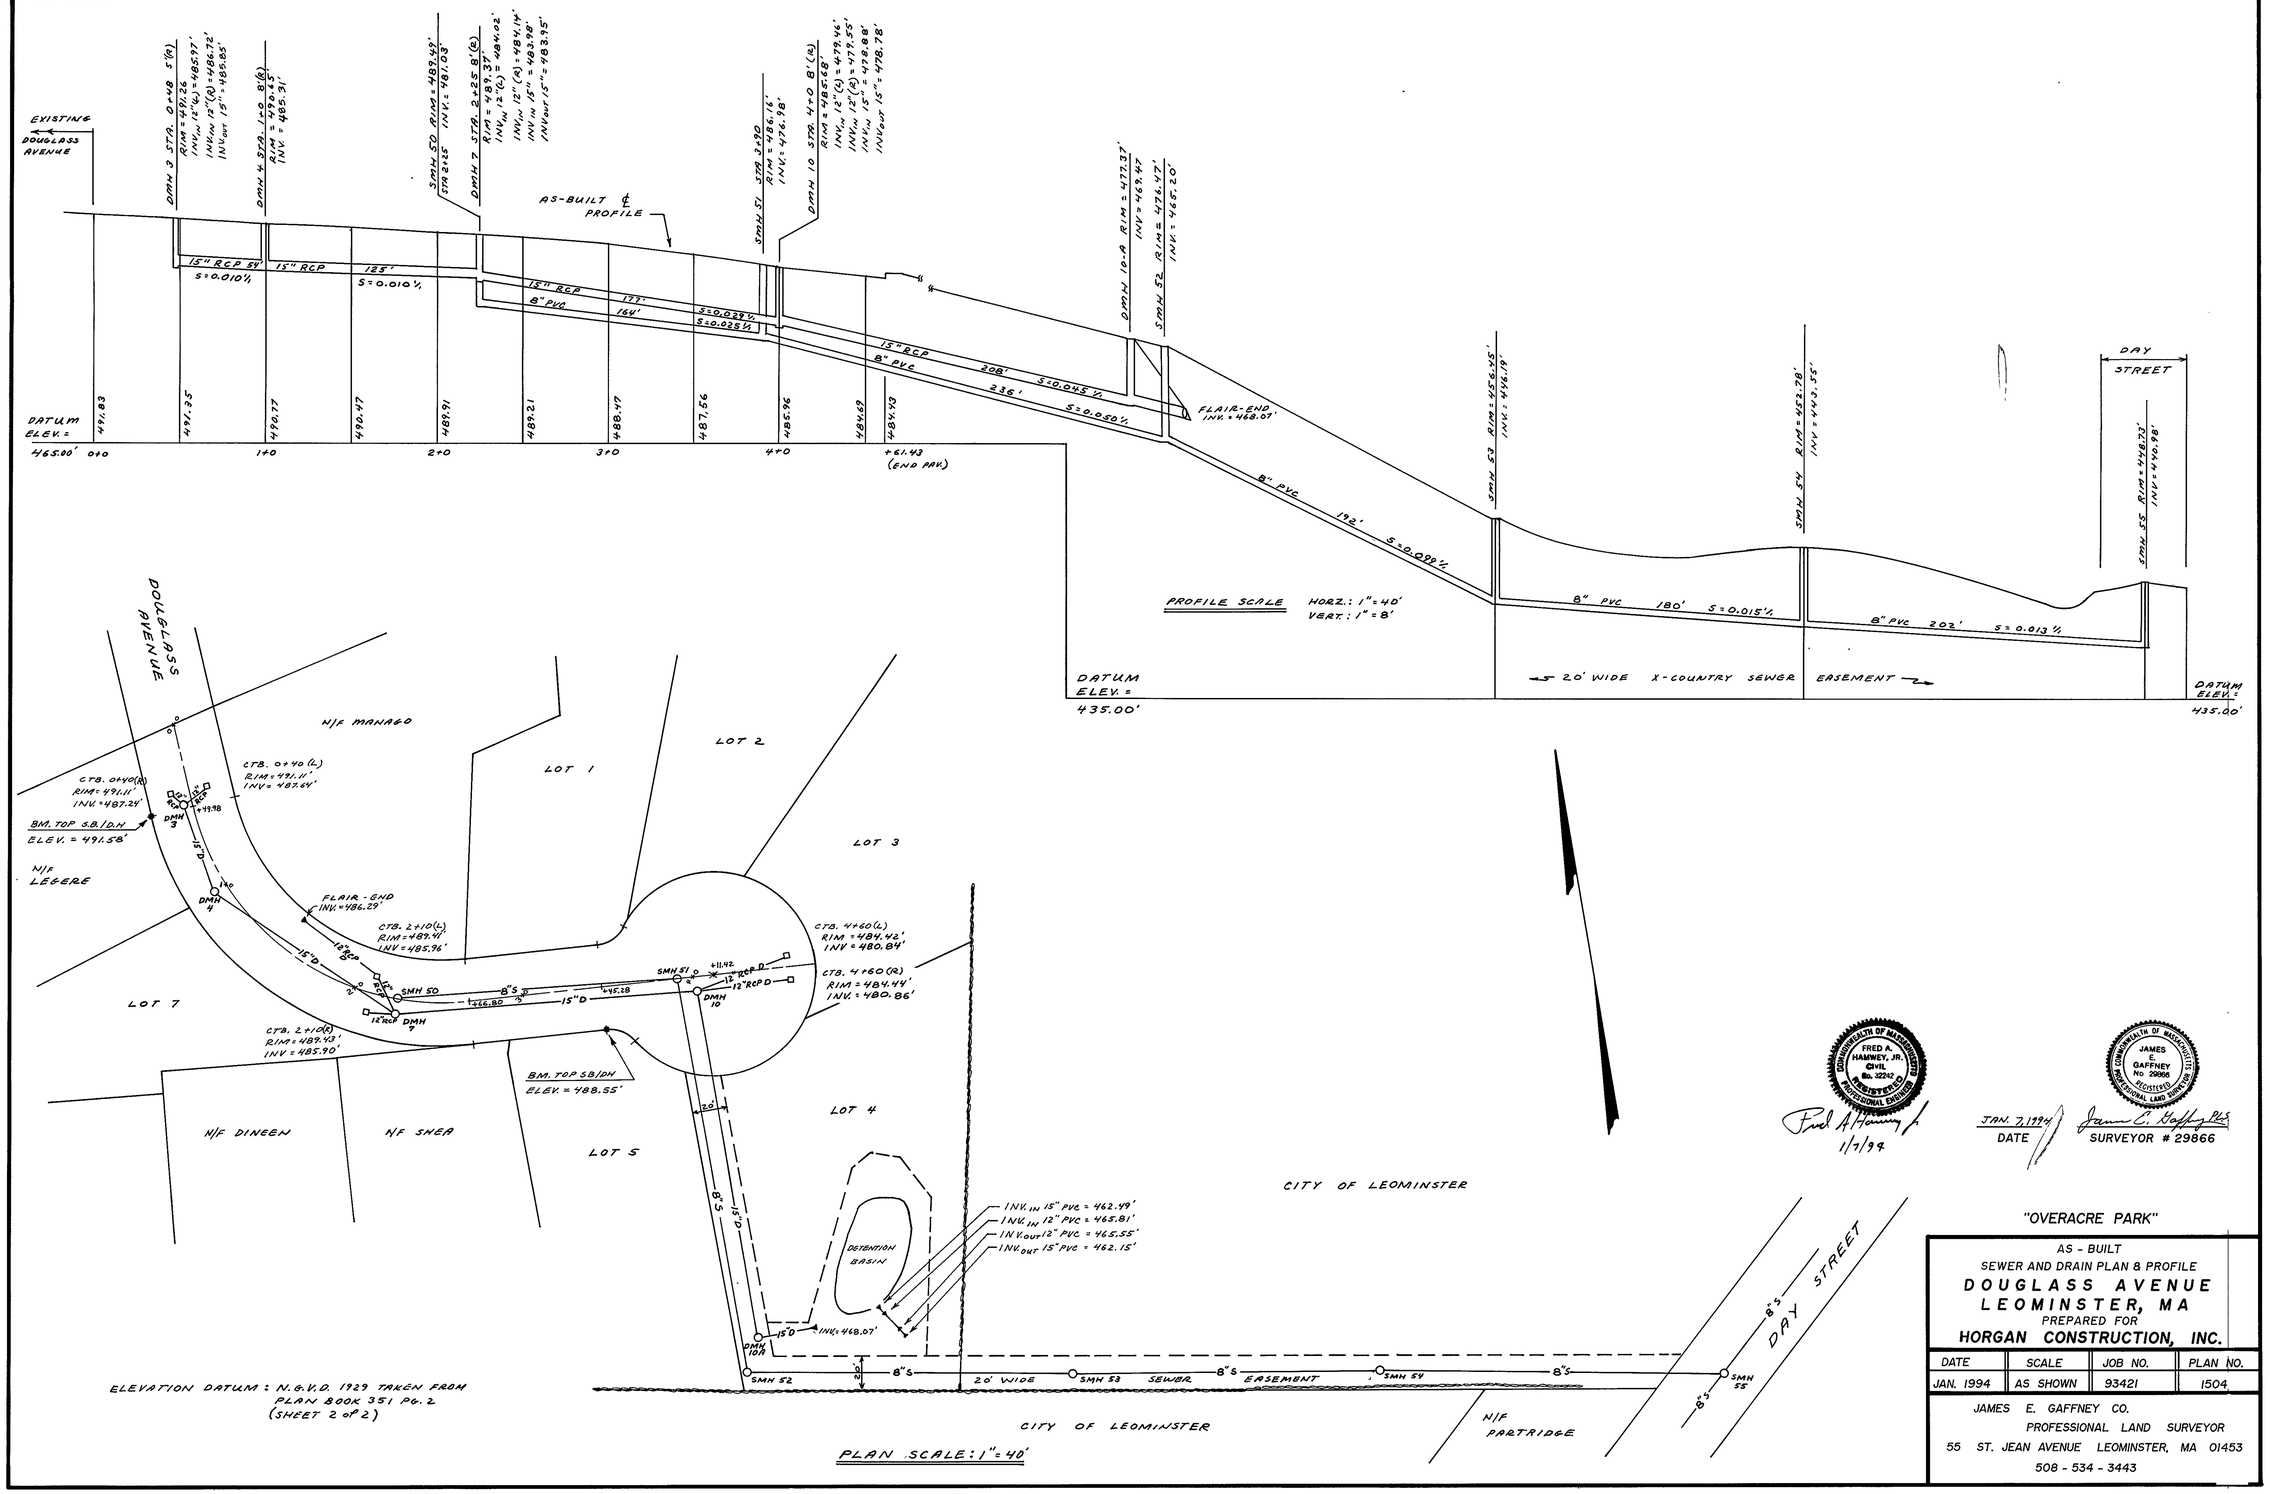

ELEVATION DATUM: N.G.V.D. 1929 TAKEN FROM PLAN BOOK 351 PG. 2 (SHEET 2 of 2)

COMMONWEALTH OF MASSACHUSETTS FRED A. HAMNEY, JR. CIVIL No. 32242 REGISTERED PROFESSIONAL ENGINEER

Fred A. Hamney Jr. 1/7/94

JAN. 7, 1994 DATE

COMMONWEALTH OF MASSACHUSETTS JAMES E. GAFFNEY No. 29866 REGISTERED PROFESSIONAL LAND SURVEYOR

James E. Gaffney PLS SURVEYOR # 29866

"OVERACRE PARK"

AS - BUILT
SEWER AND DRAIN PLAN & PROFILE
DOUGLASS AVENUE
LEOMINSTER, MA
PREPARED FOR
HORGAN CONSTRUCTION, INC.

DATE	SCALE	JOB NO.	PLAN NO.
JAN. 1994	AS SHOWN	93421	1504

JAMES E. GAFFNEY CO.
PROFESSIONAL LAND SURVEYOR
55 ST. JEAN AVENUE LEOMINSTER, MA 01453
508 - 534 - 3443