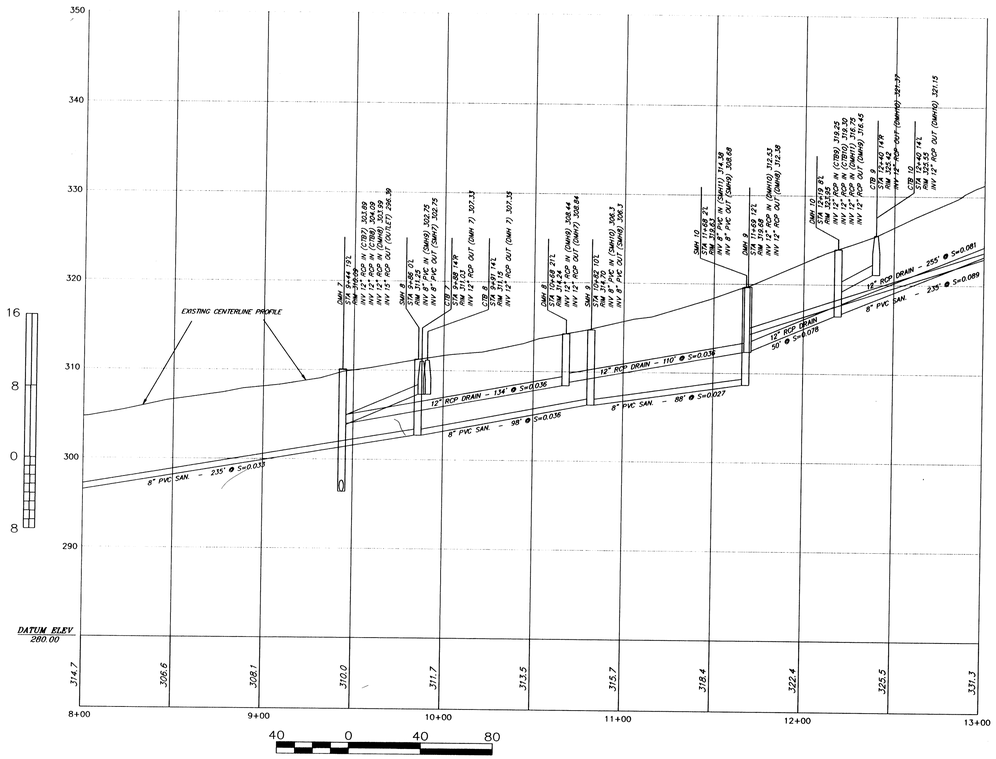

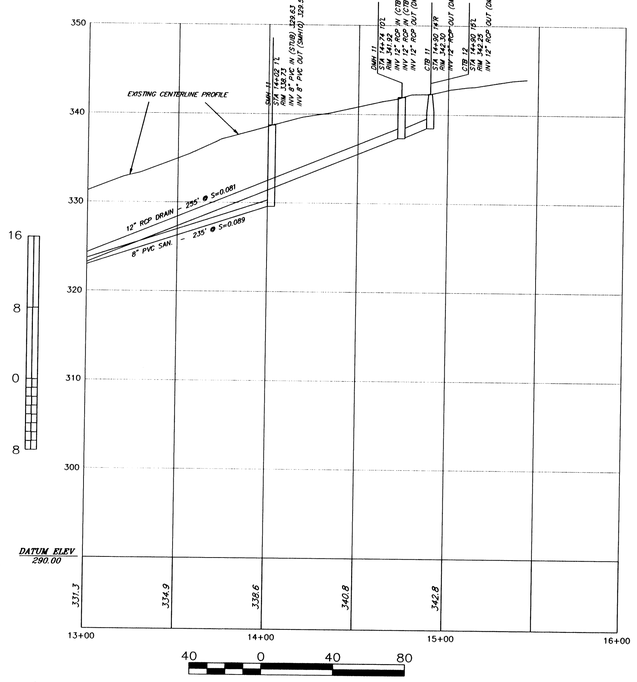

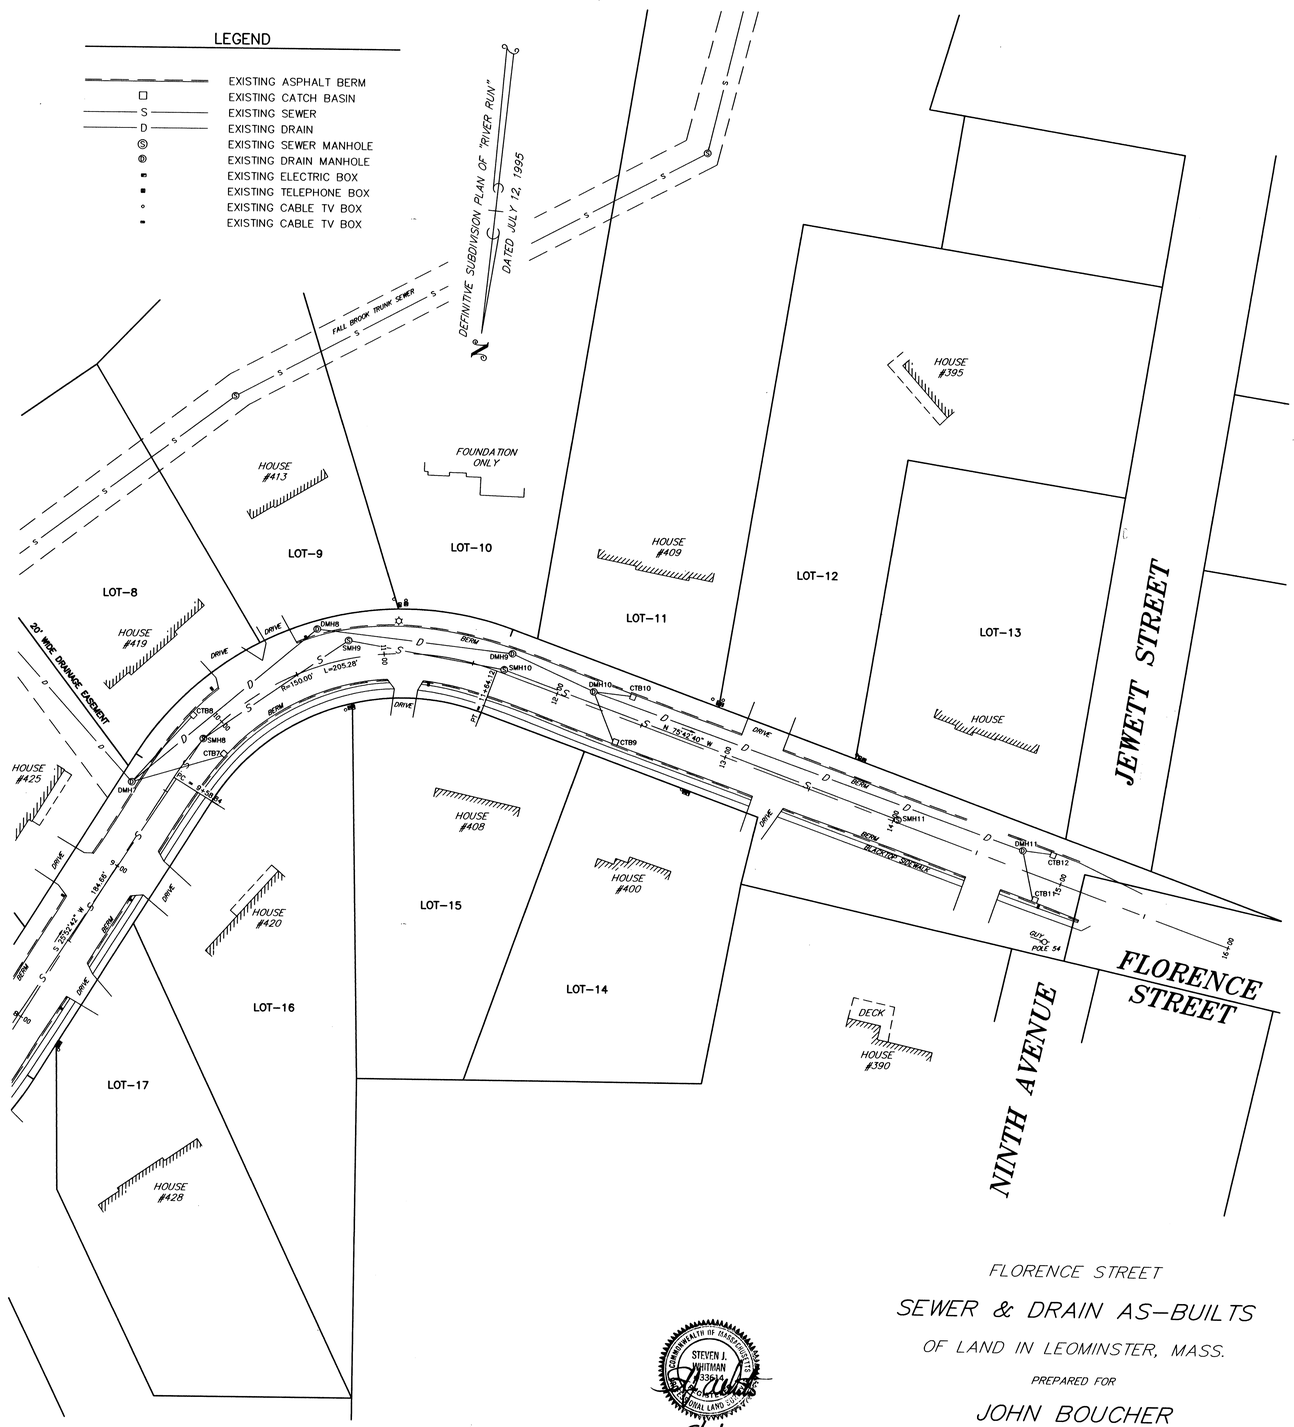

FLORENCE STREET

SEWER & DRAIN AS-BUILTS

OF LAND IN LEOMINSTER, MASS.

PREPARED FOR

JOHN BOUCHER

MAY 17, 2001

40 0 40 80

COMMONWEALTH OF MASSACHUSETTS
STEVEN J. WHITMAN
33801
PROFESSIONAL LAND SURVEYOR
5/18/01

WHITMAN & BINGHAM ASSOCIATES, INC.
REGISTERED PROFESSIONAL ENGINEERS & LAND SURVEYORS
510 MECHANIC STREET - LEOMINSTER, MASSACHUSETTS 01453
20 PEARSON BLVD. - GARDNER, MASSACHUSETTS 01440

SHEET 2 OF 2

22-D-5

PLAN 22-D-5 COMPS: 7563