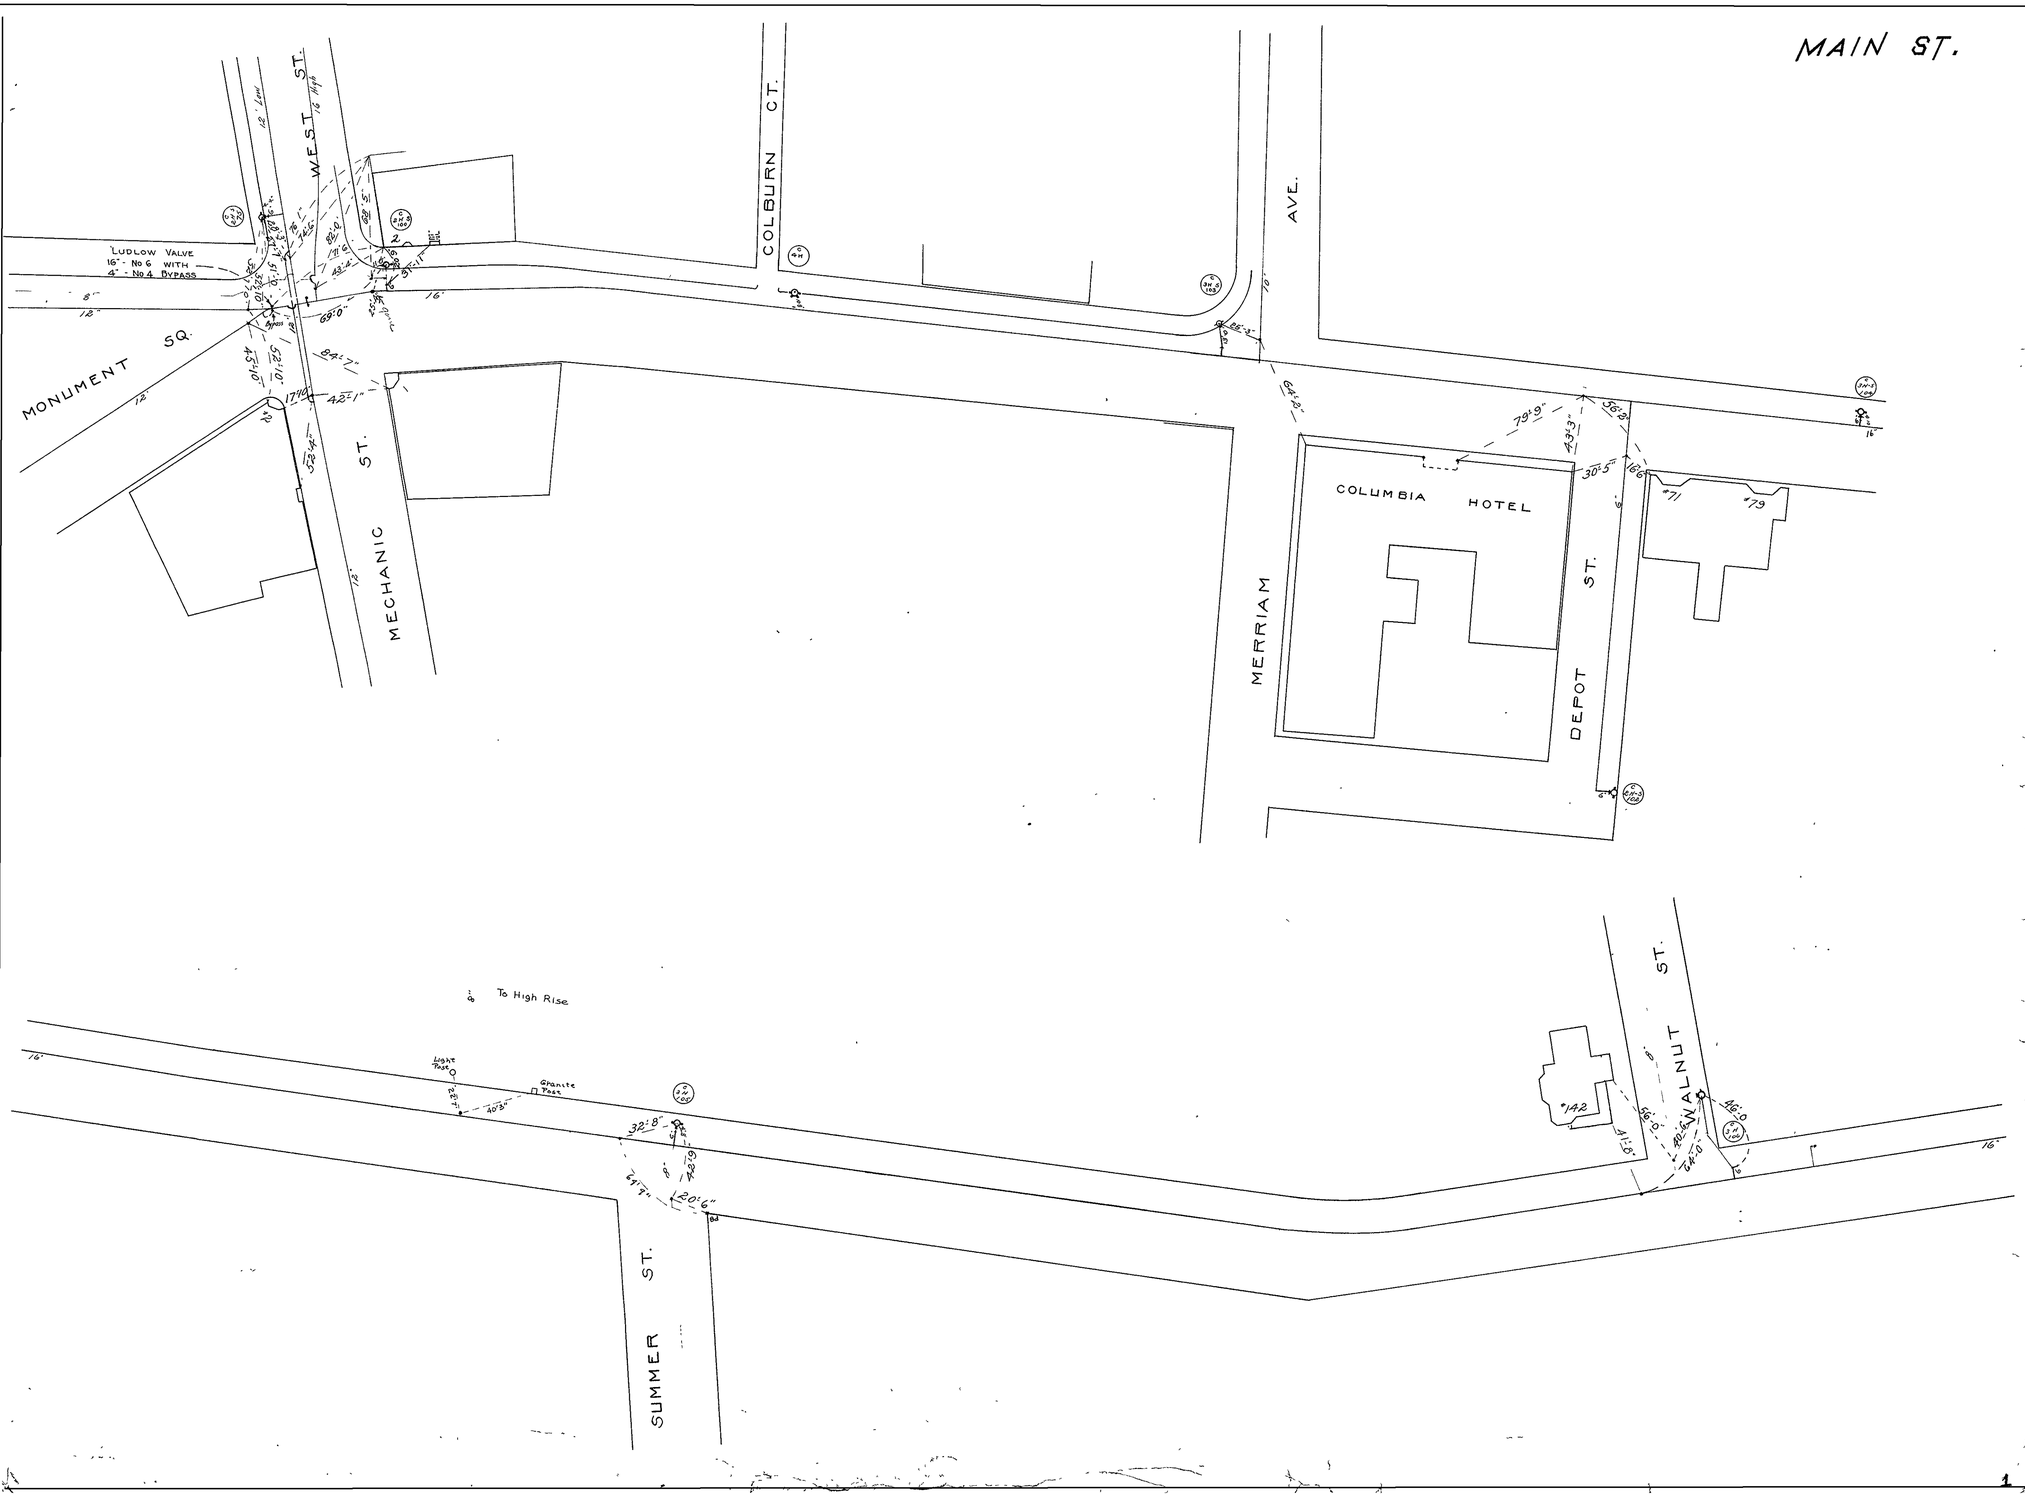
MAIN ST.
MONUMENT SQ.
WEST ST.
MECHANIC ST.
COLBURN CT.
AVE.
LUDLOW VALVE
16" - No 6 WITH
4" - No 4 BYPASS
COLUMBIA HOTEL
MERRIAM
DEPOT ST.
WALNUT ST.
SUMMER ST.
To High Rise
Light Post
Granite Post