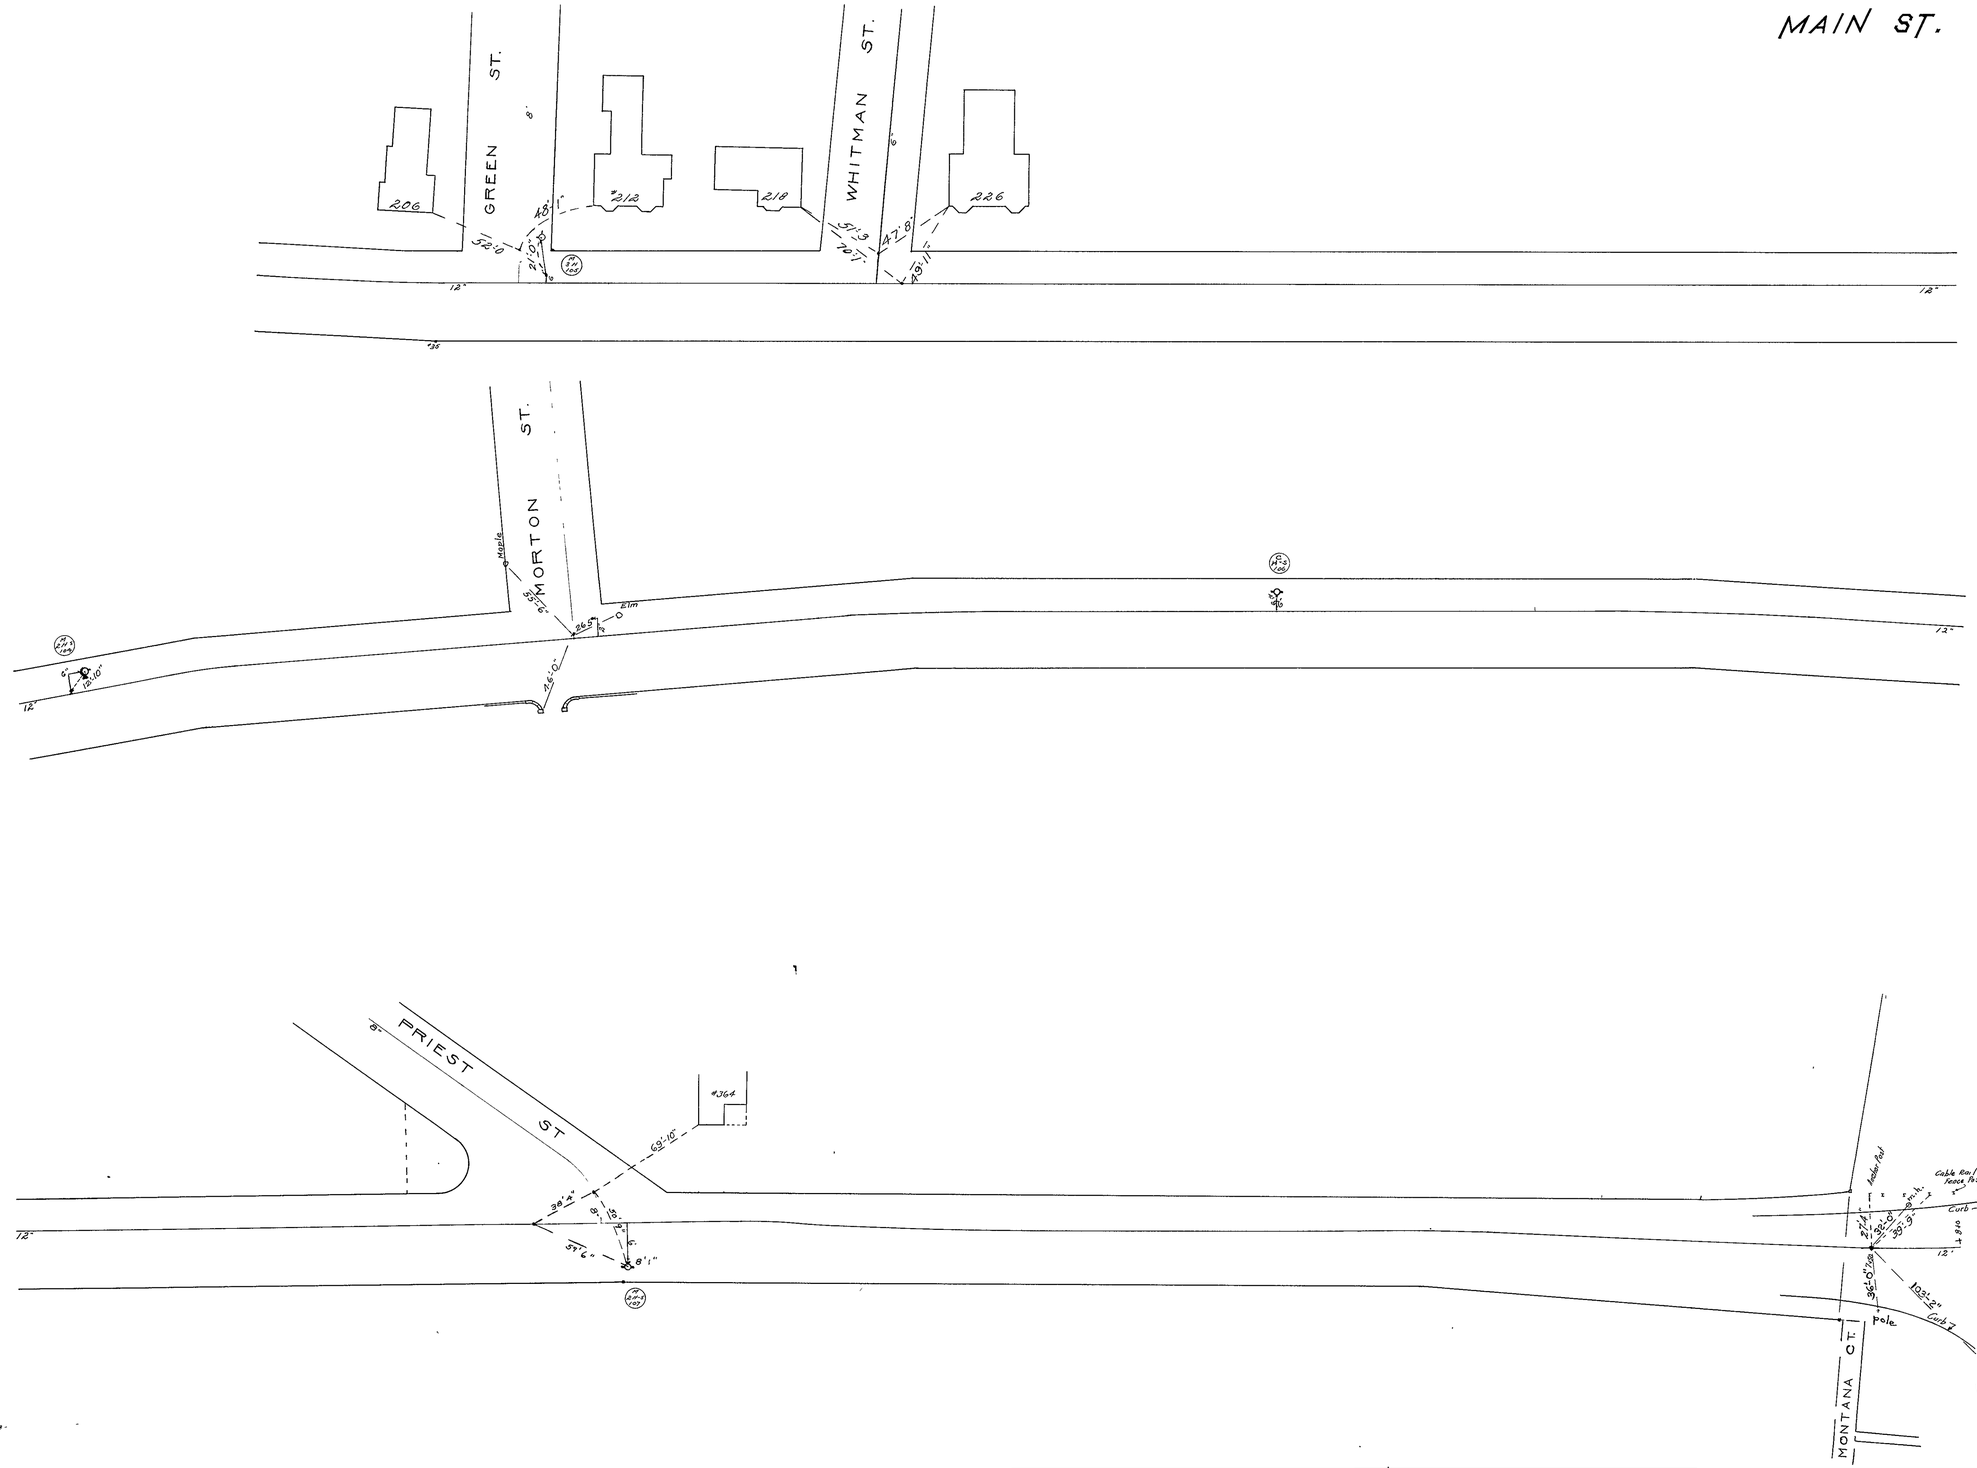
MAIN ST.
GREEN ST.
WHITMAN ST.
MORTON ST.
PRIEST ST
MONTANA CT.
206
#212
218
226
#364
Maple
Elm
Pole
Curb
Hyd
Cable Rail Fence Posts
Anchor Post