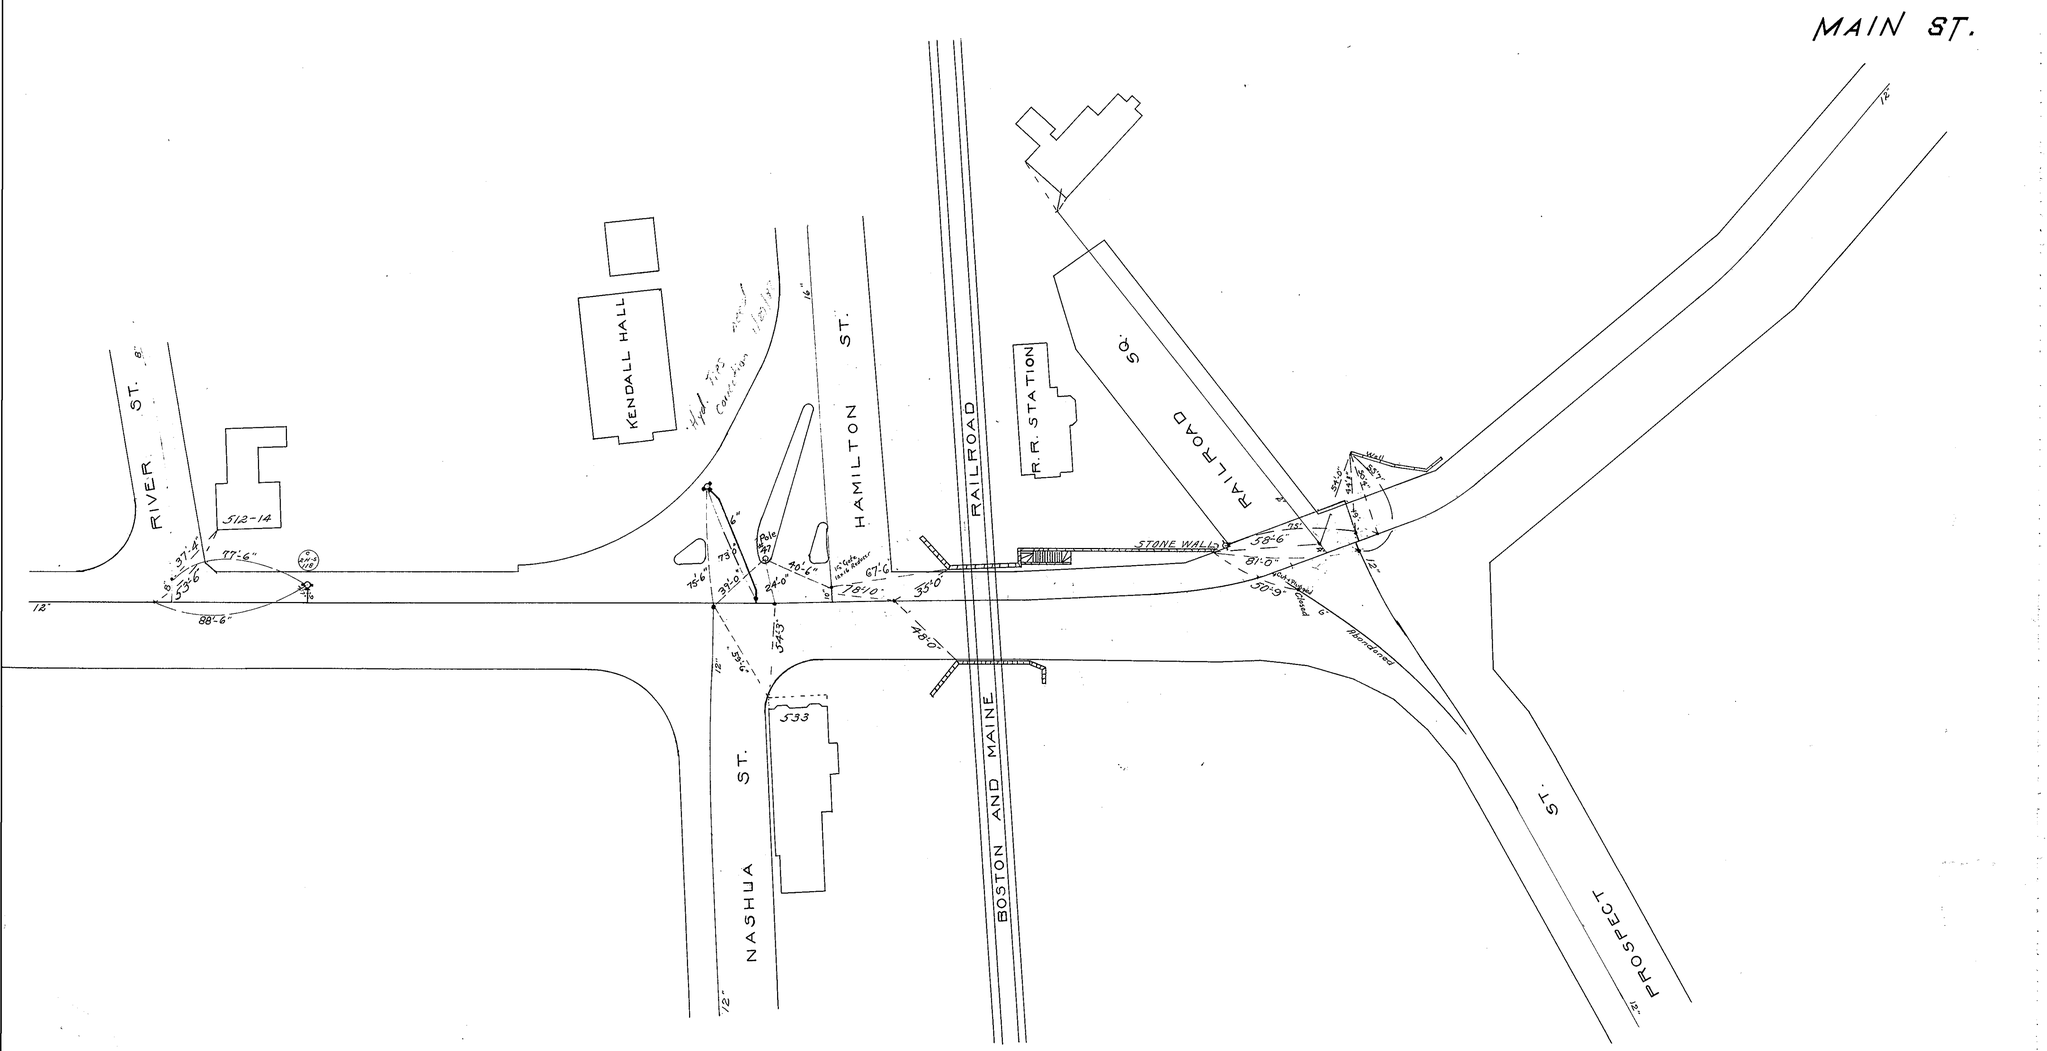

Alterations: Tips at Hamilton
from Hyd
5-79: Tips at Railroad Sq.

JUL 9 1976