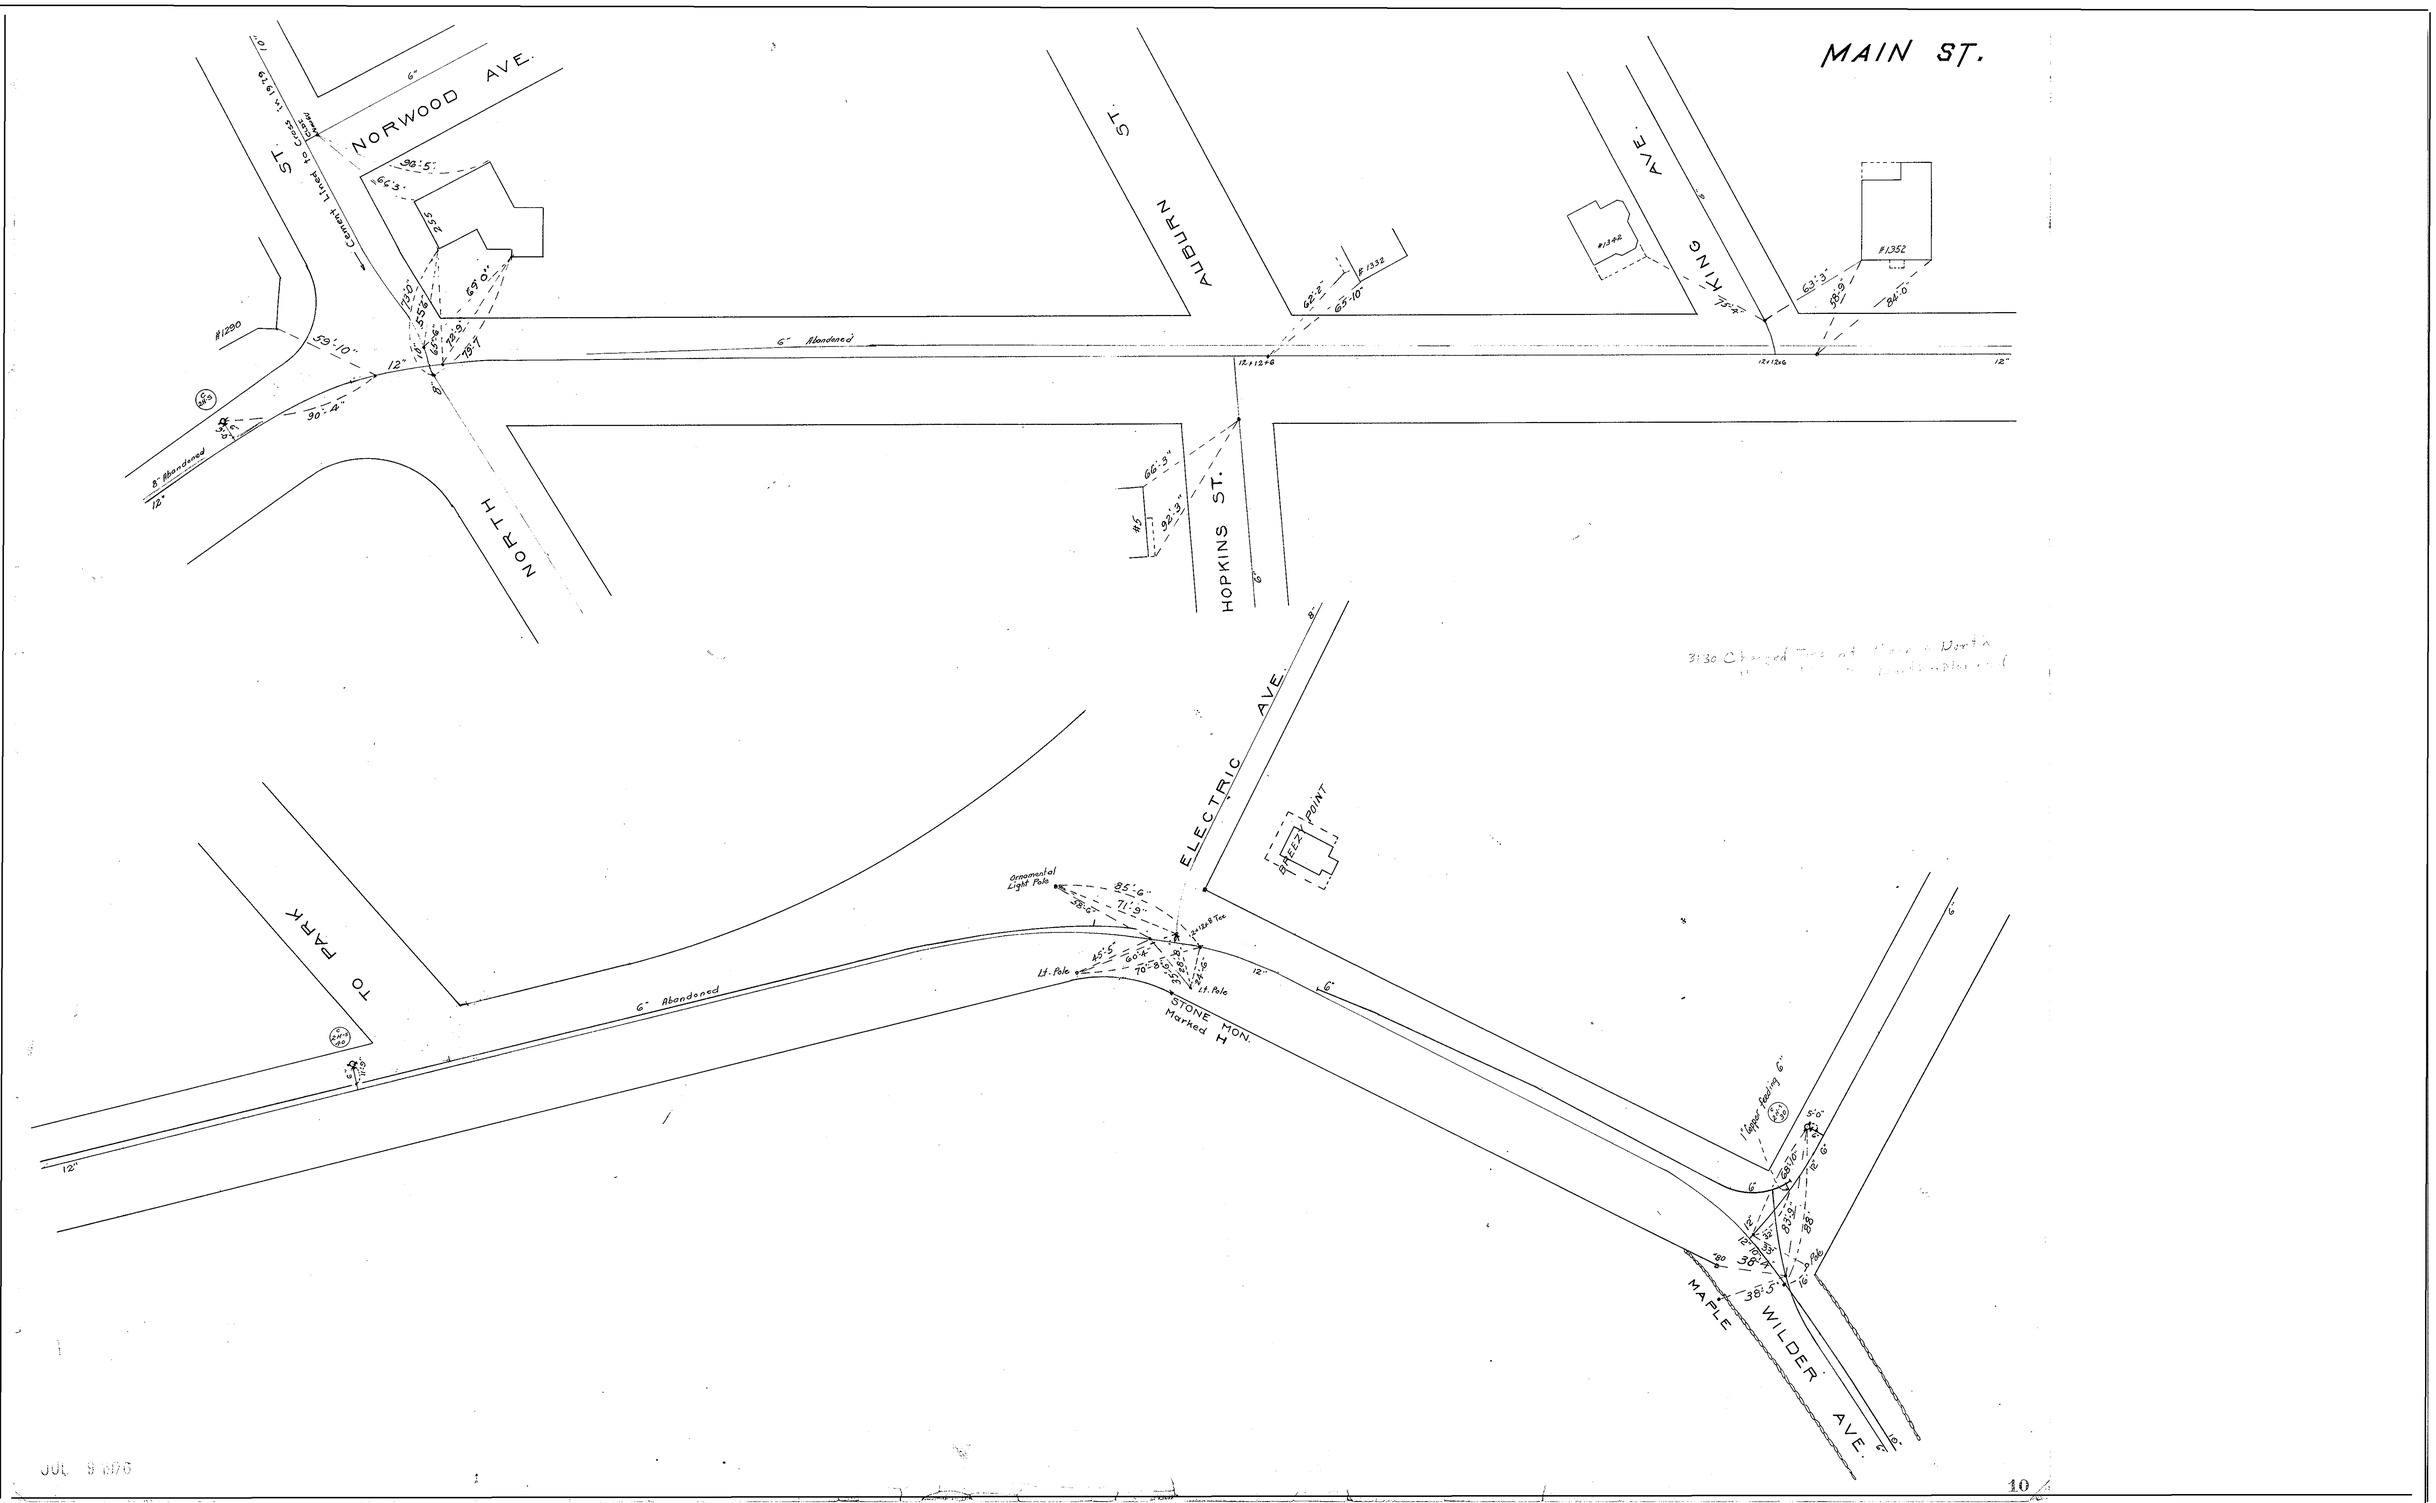
MAIN ST.
NORWOOD AVE.
ST.
Cement Lined to Cross in 1929
AUBURN ST.
KING AVE.
HOPKINS ST.
NORTH
ELECTRIC AVE.
BREEZY POINT
TO PARK
6" Abandoned
8" Abandoned
Ornamental Light Pole
Lt. Pole
STONE MON. Marked H
MAPLE
WILDER AVE.
#1290
#1332
#1342
#1352
12"
6"
8"

JUL 9 1976