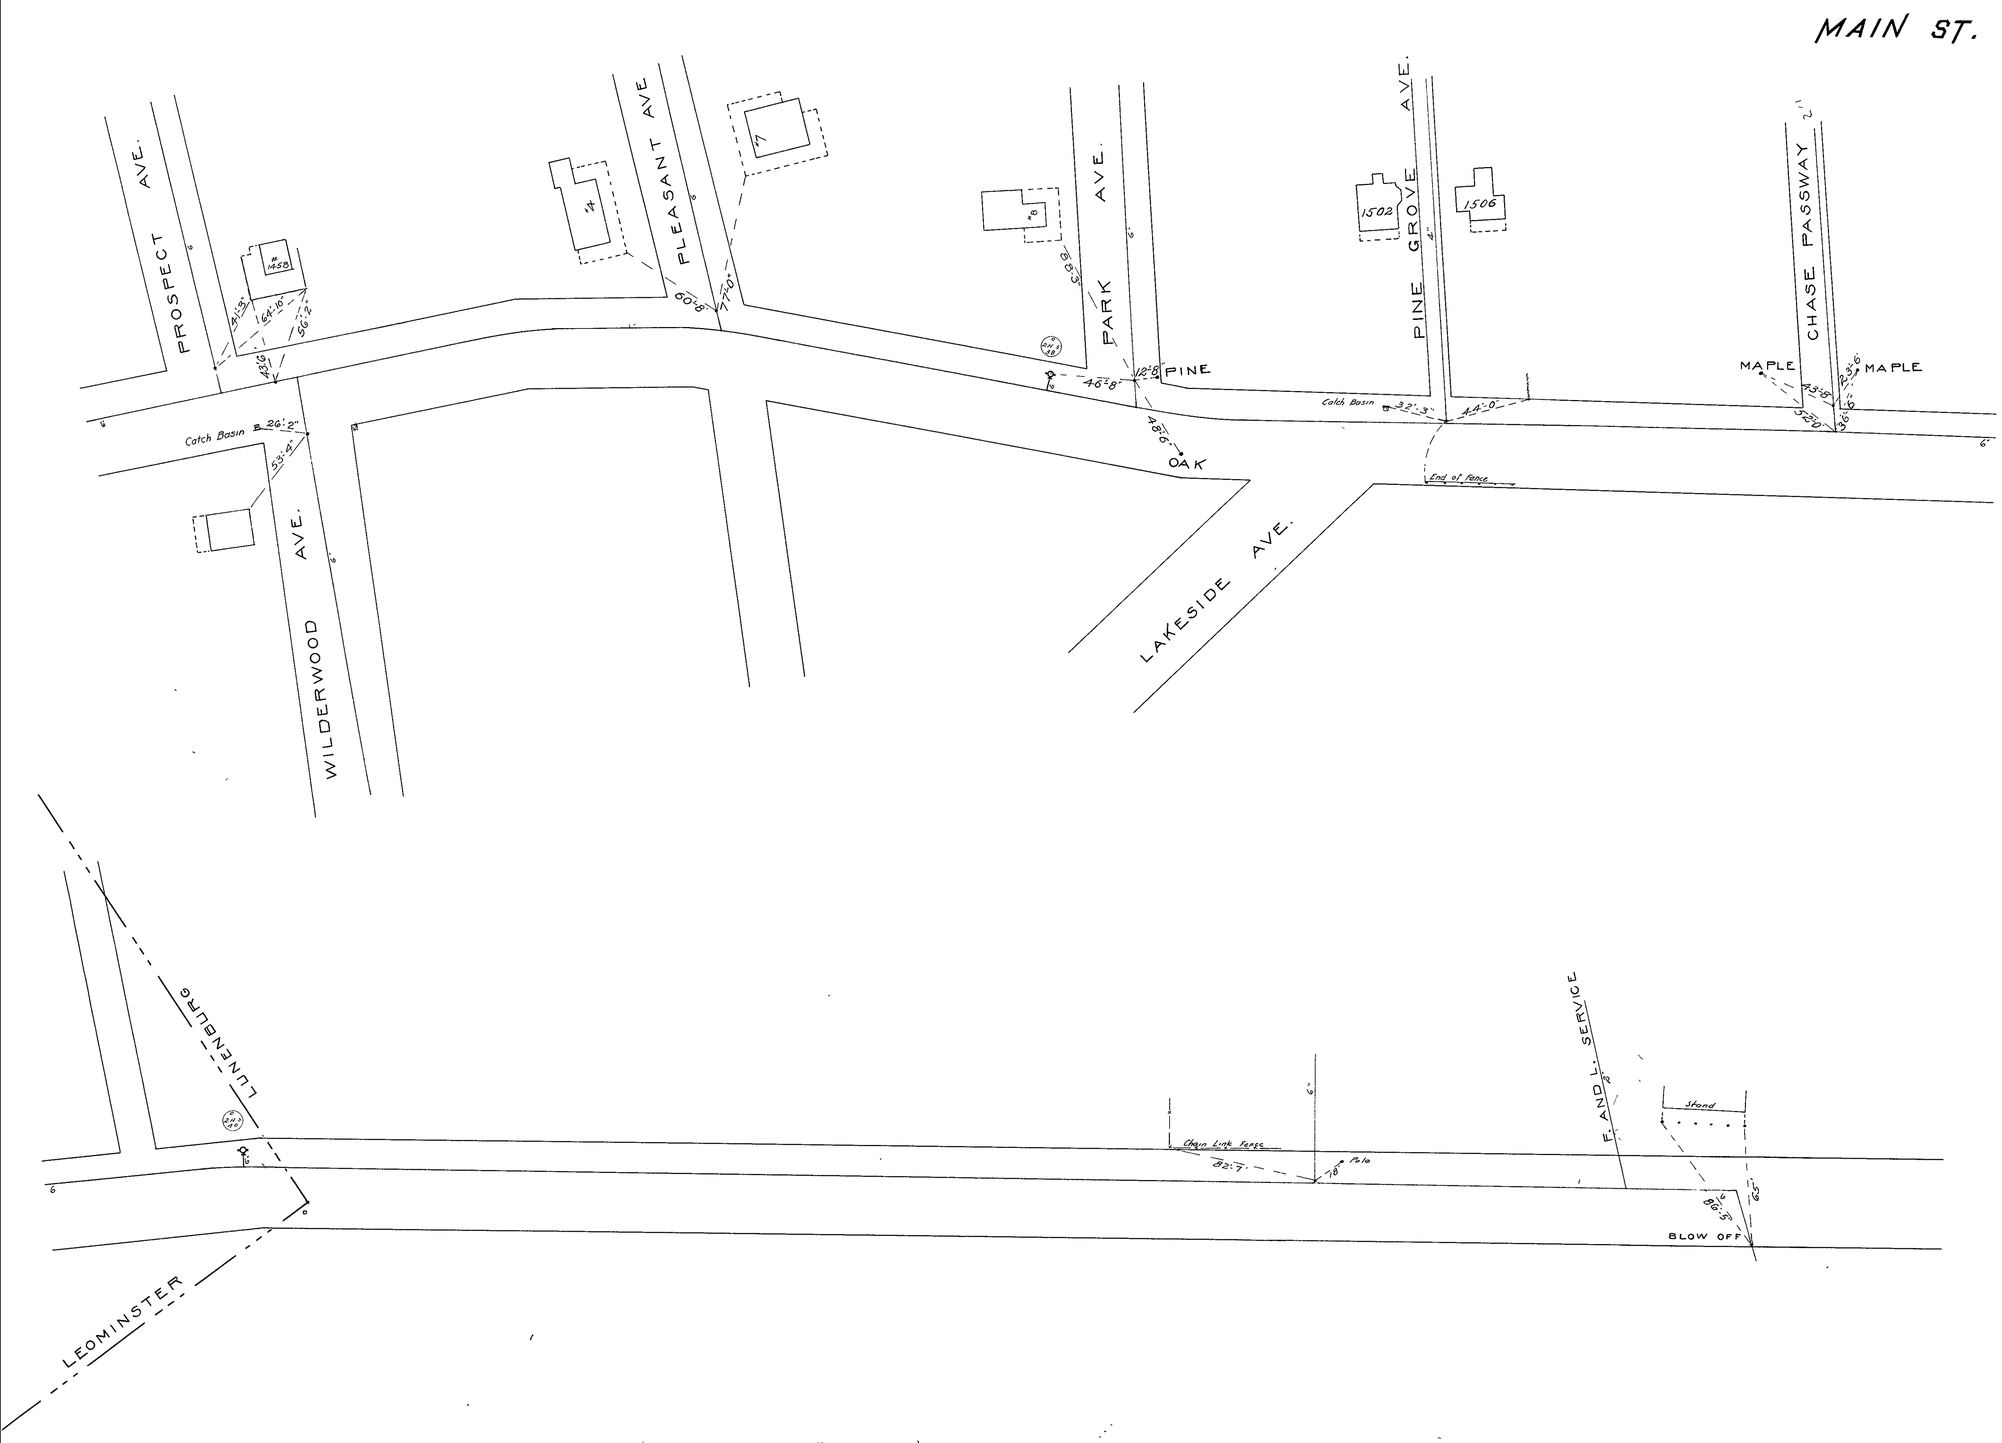
MAIN ST.
PROSPECT AVE.
PLEASANT AVE
PARK AVE.
PINE GROVE AVE.
CHASE PASSWAY
WILDERWOOD AVE.
LAKESIDE AVE.
LUNENBURG
LEOMINSTER
PINE
OAK
MAPLE
MAPLE
1458
1502
1506
Catch Basin
Catch Basin
End of Fence
Chain Link Fence
Pole
F. AND L. SERVICE
Stand
BLOW OFF