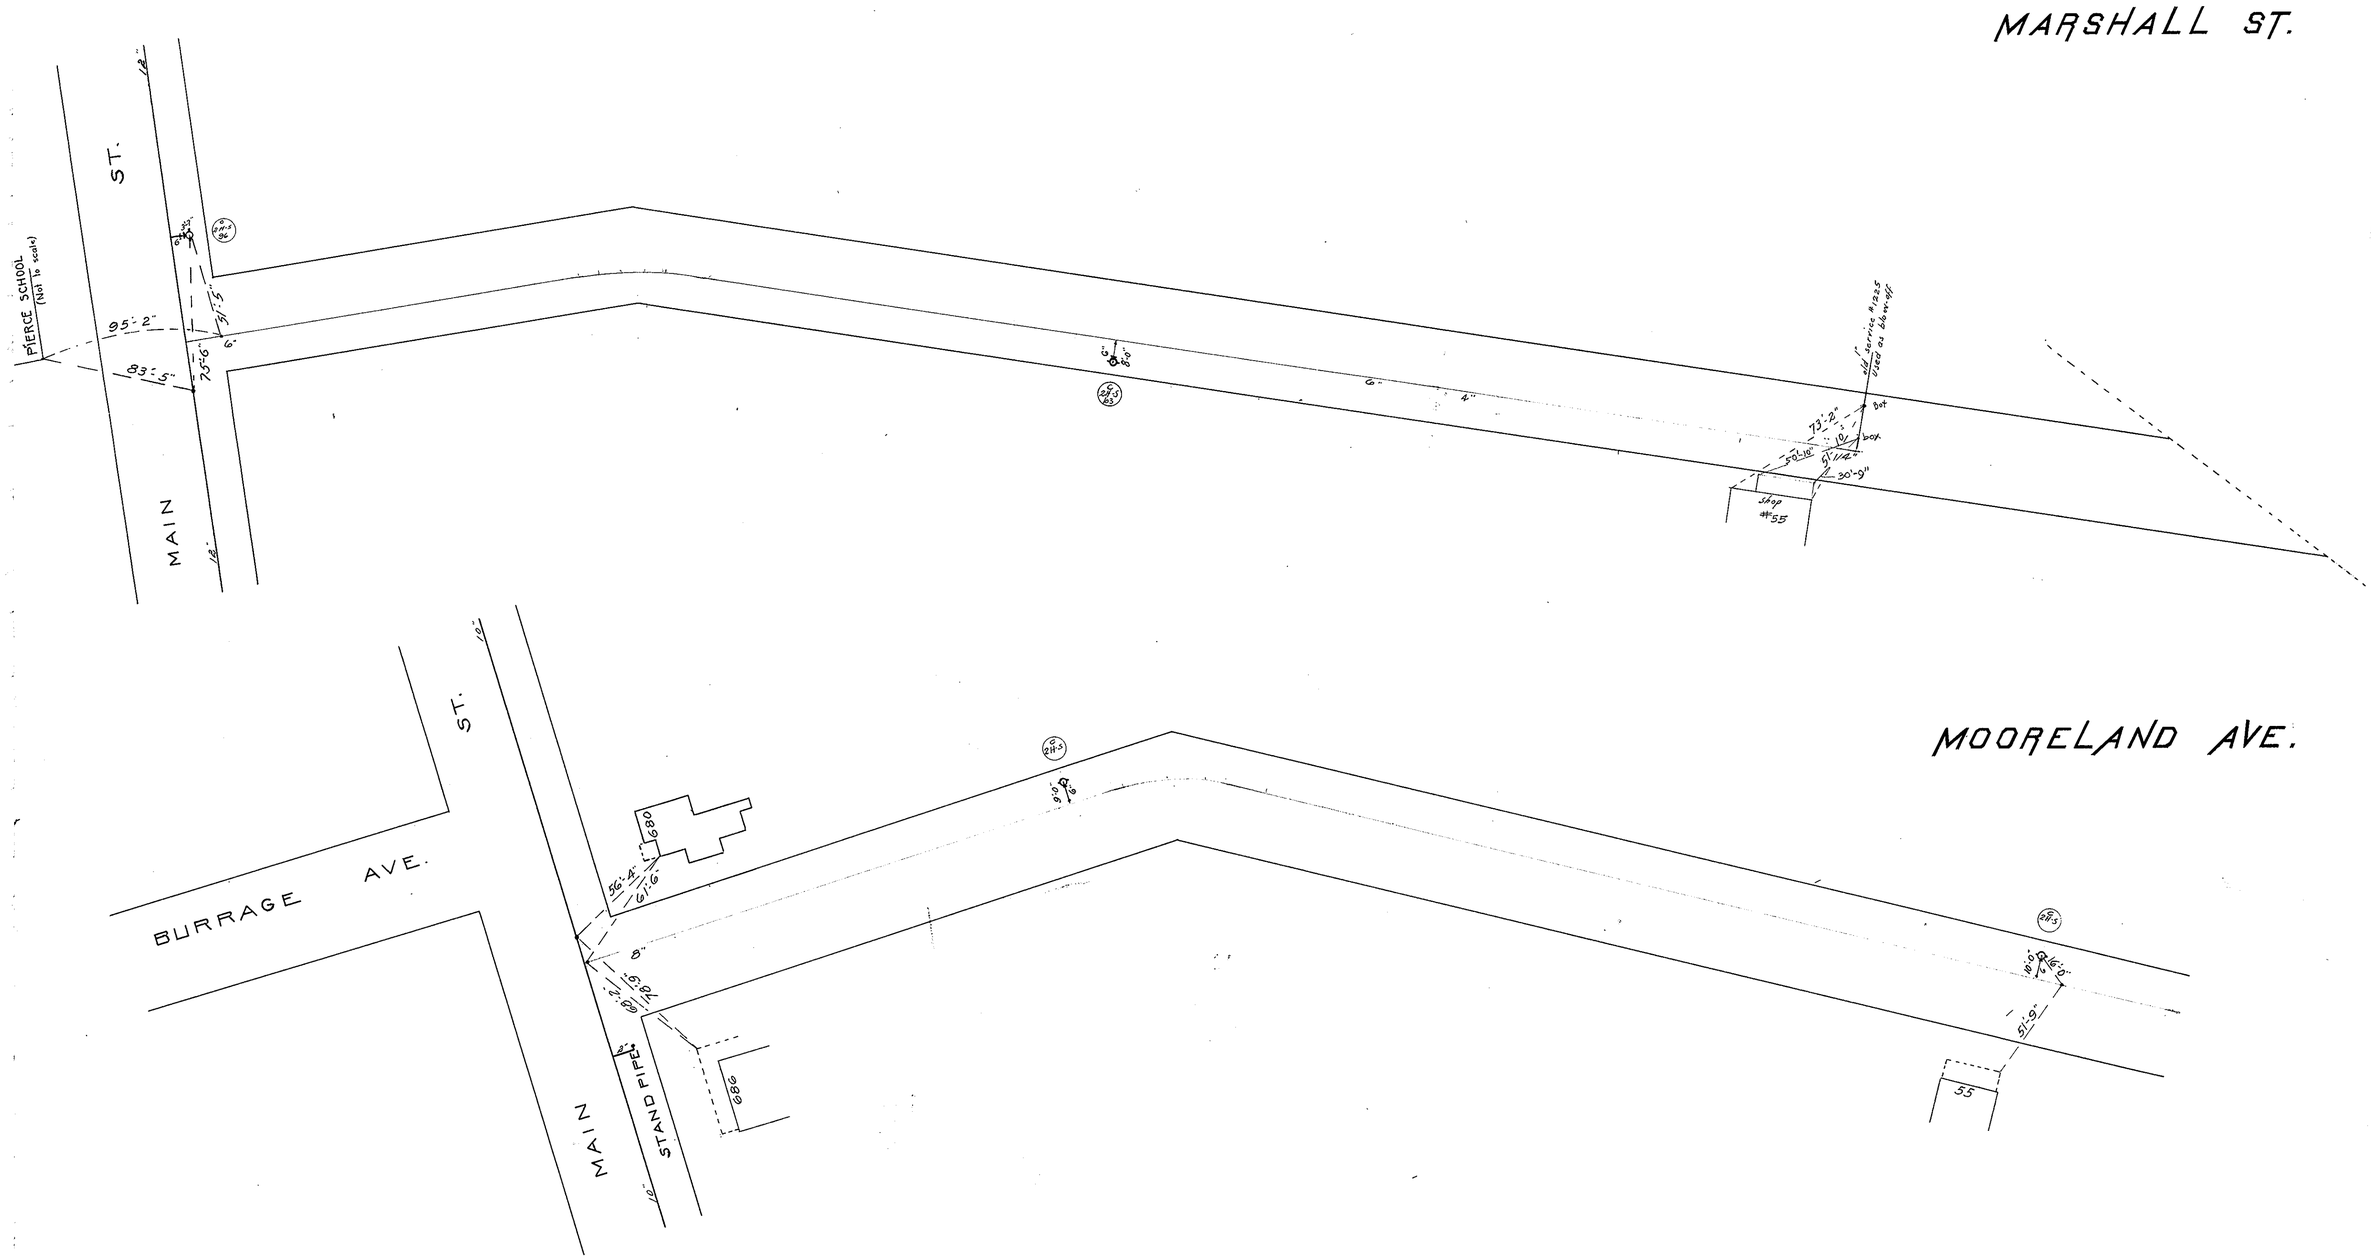

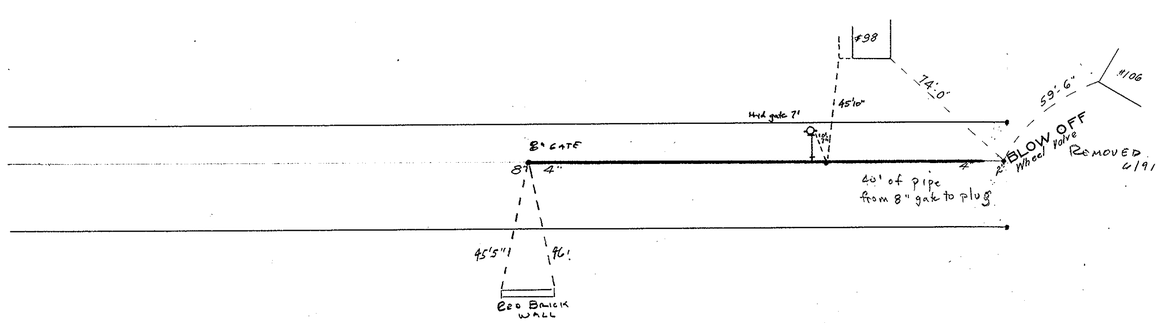

Altered 2/19/54 Hyd-Marshall St Loc. in proper position & blow-off shown.
6/91 4" REPLACED WITH 8" CLDI 277' + Hyd