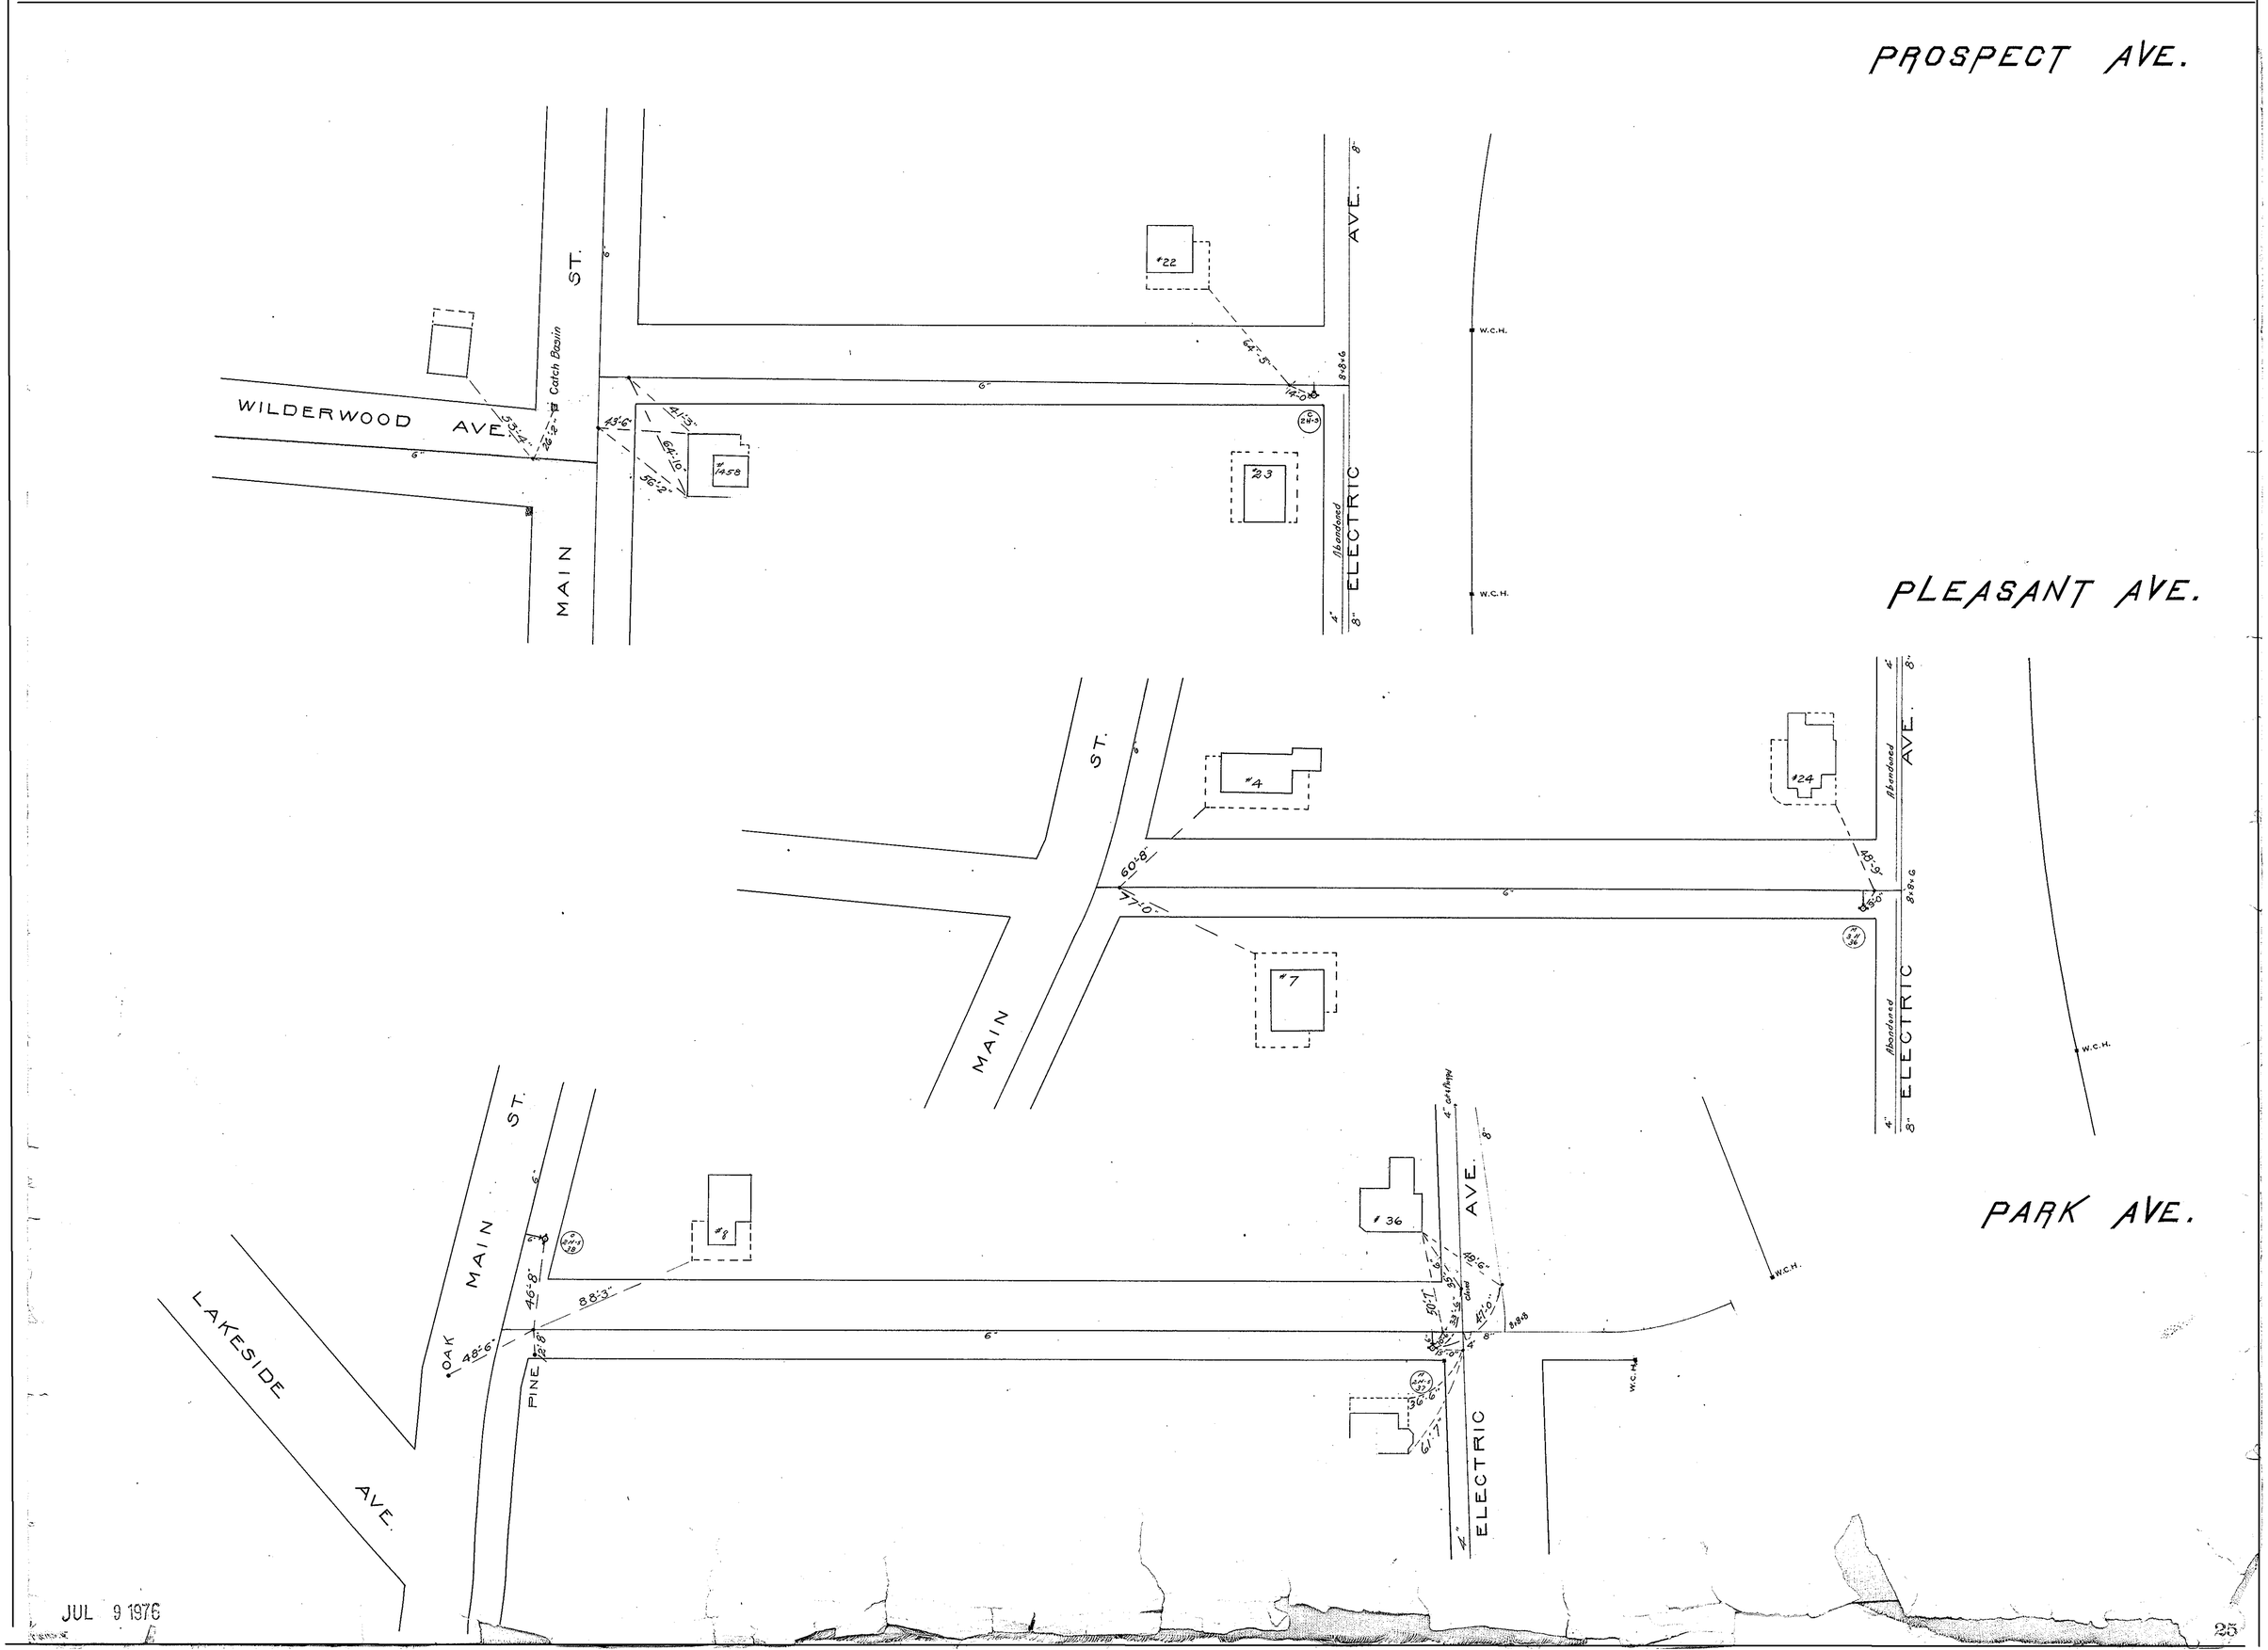
PROSPECT AVE.
PLEASANT AVE.
PARK AVE.
WILDERWOOD AVE.
MAIN ST.
ELECTRIC AVE.
Abandoned
Catch Basin
W.C.H.
#22
#23
#1458
#4
#24
#7
#8
#36
LAKESIDE AVE.
OAK
PINE
JUL 9 1976