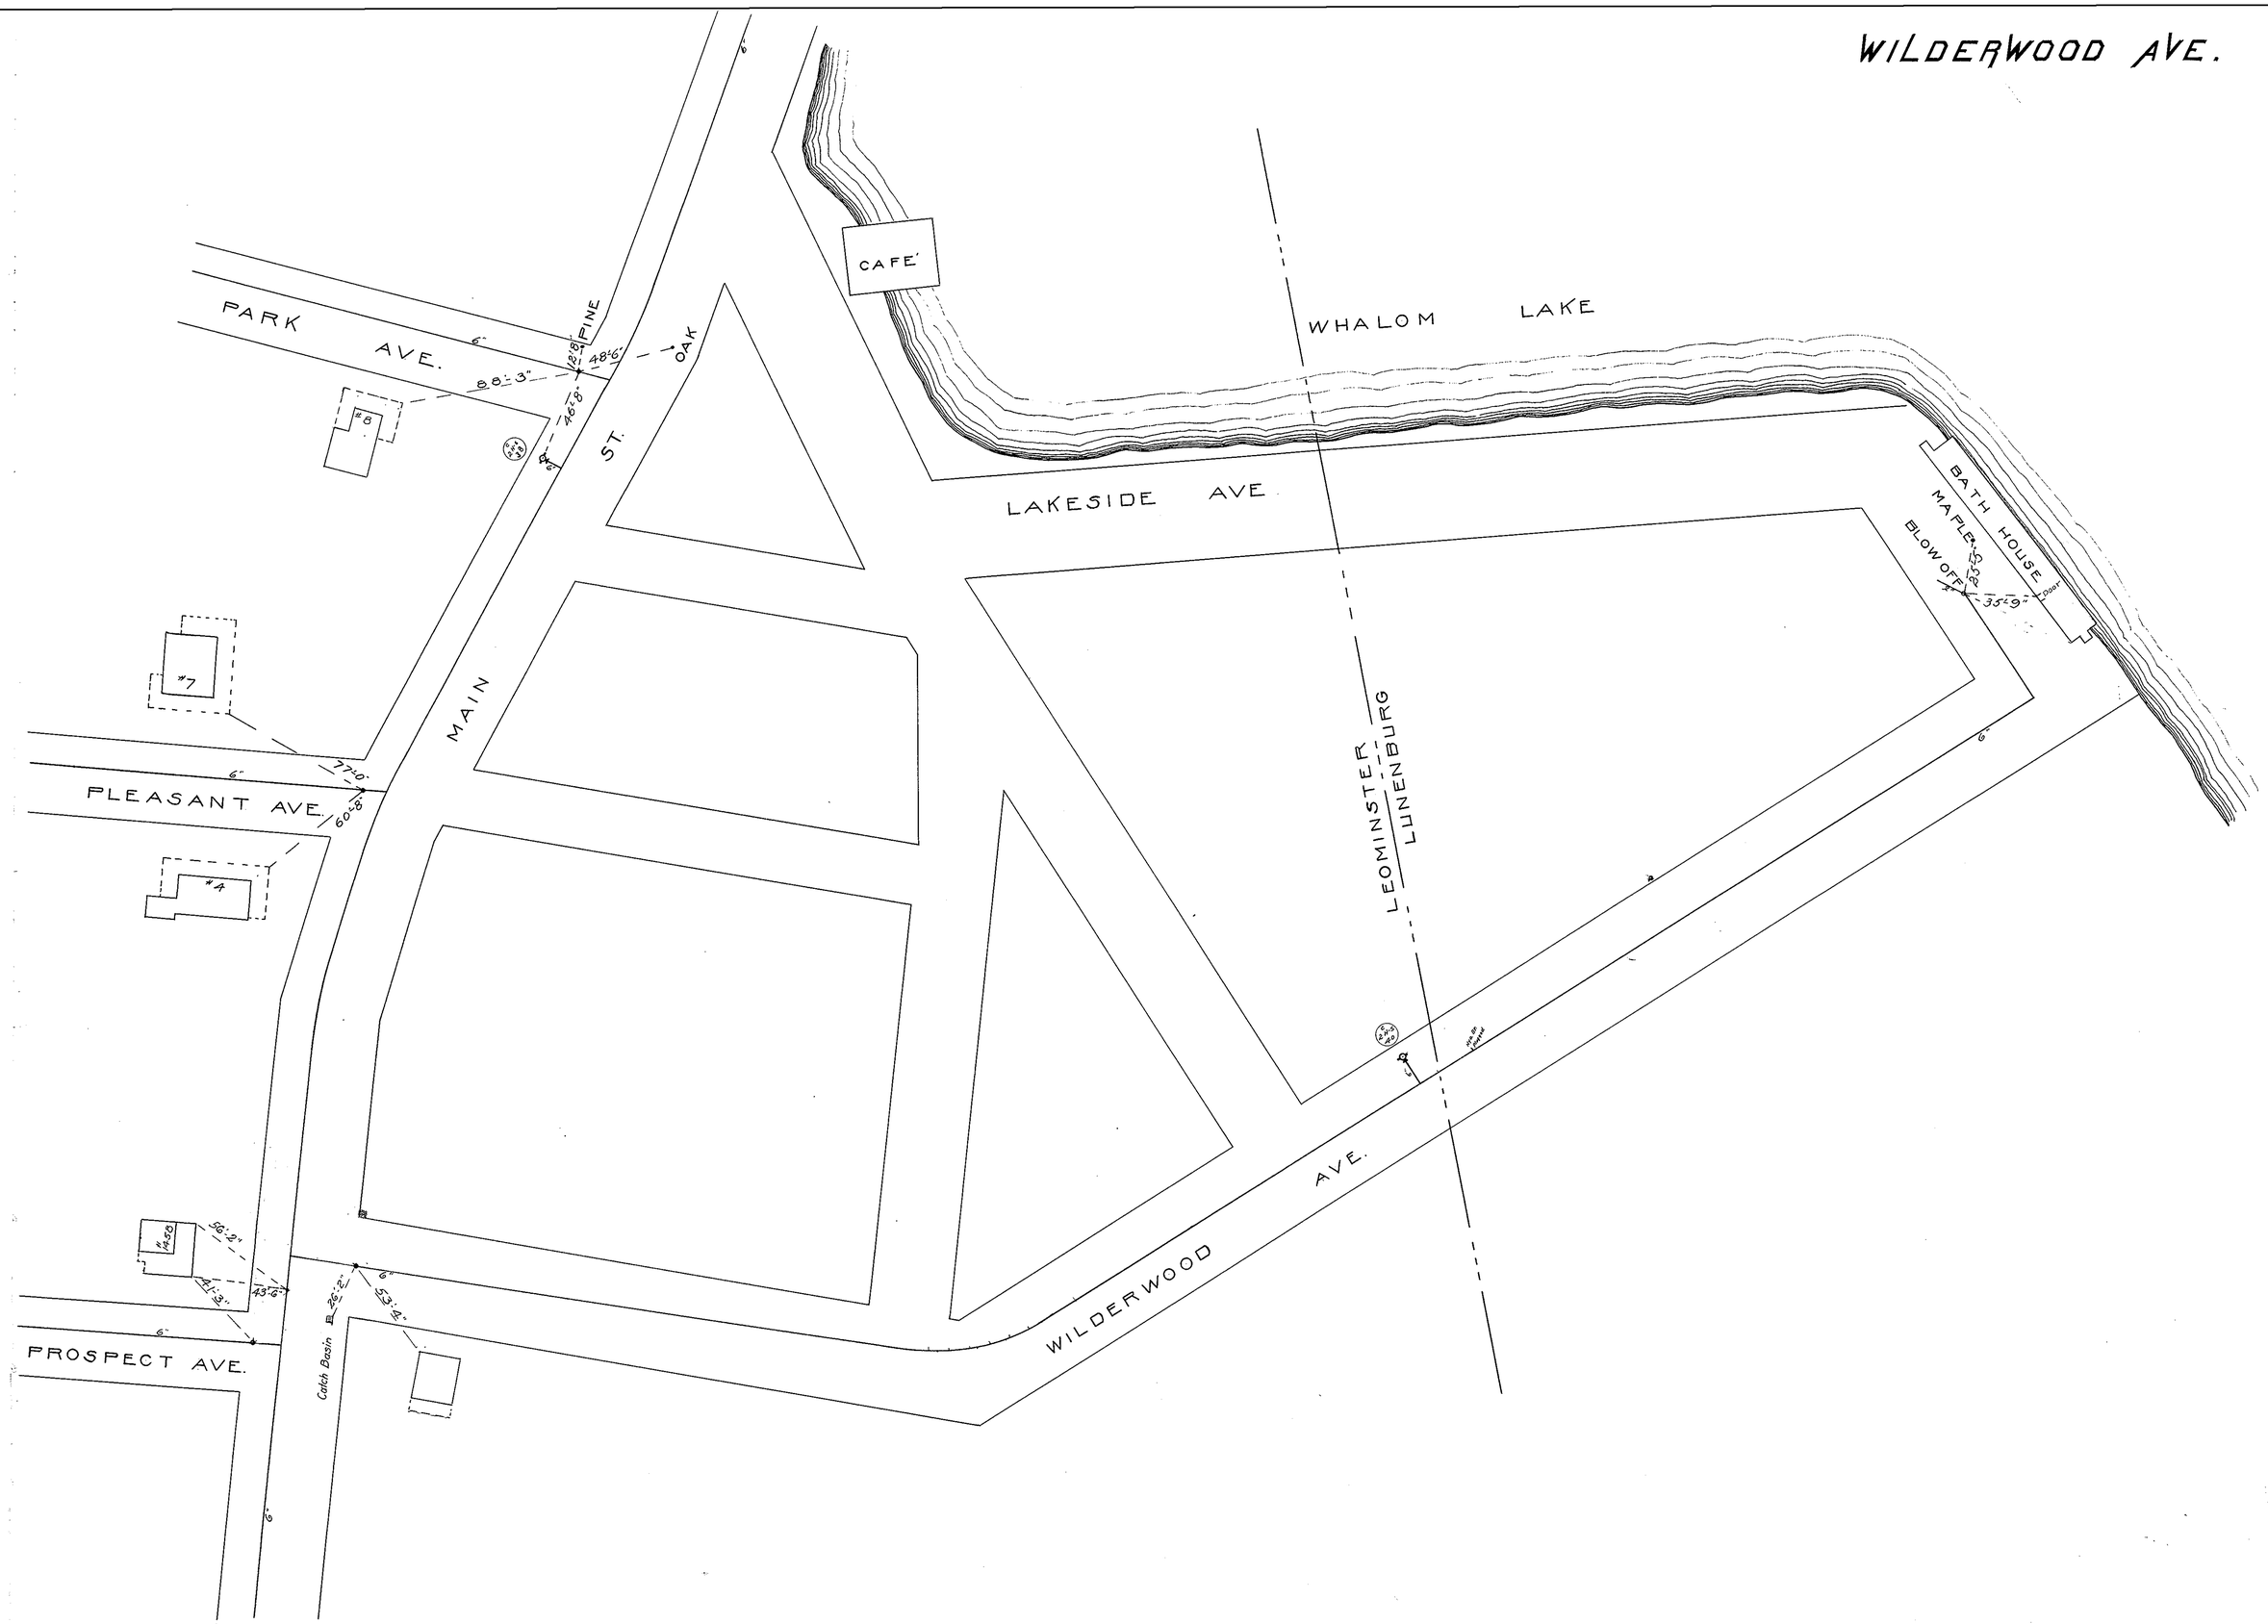
WILDERWOOD AVE.
CAFE'
WHALOM LAKE
PARK AVE.
PINE
OAK
ST.
MAIN
LAKESIDE AVE.
BATH HOUSE
MAPLE
BLOW OFF
LEOMINSTER
LUNENBURG
PLEASANT AVE.
PROSPECT AVE.
WILDERWOOD AVE.
Catch Basin
#8
#7
#4
88'-3"
48'-6"
46'-8"
77'-0"
60'-8"
56'-2"
41'-3"
43'-6"
26'-2"
53'-4"
35'-9"
25'-5"
6"

JUL 9 1976