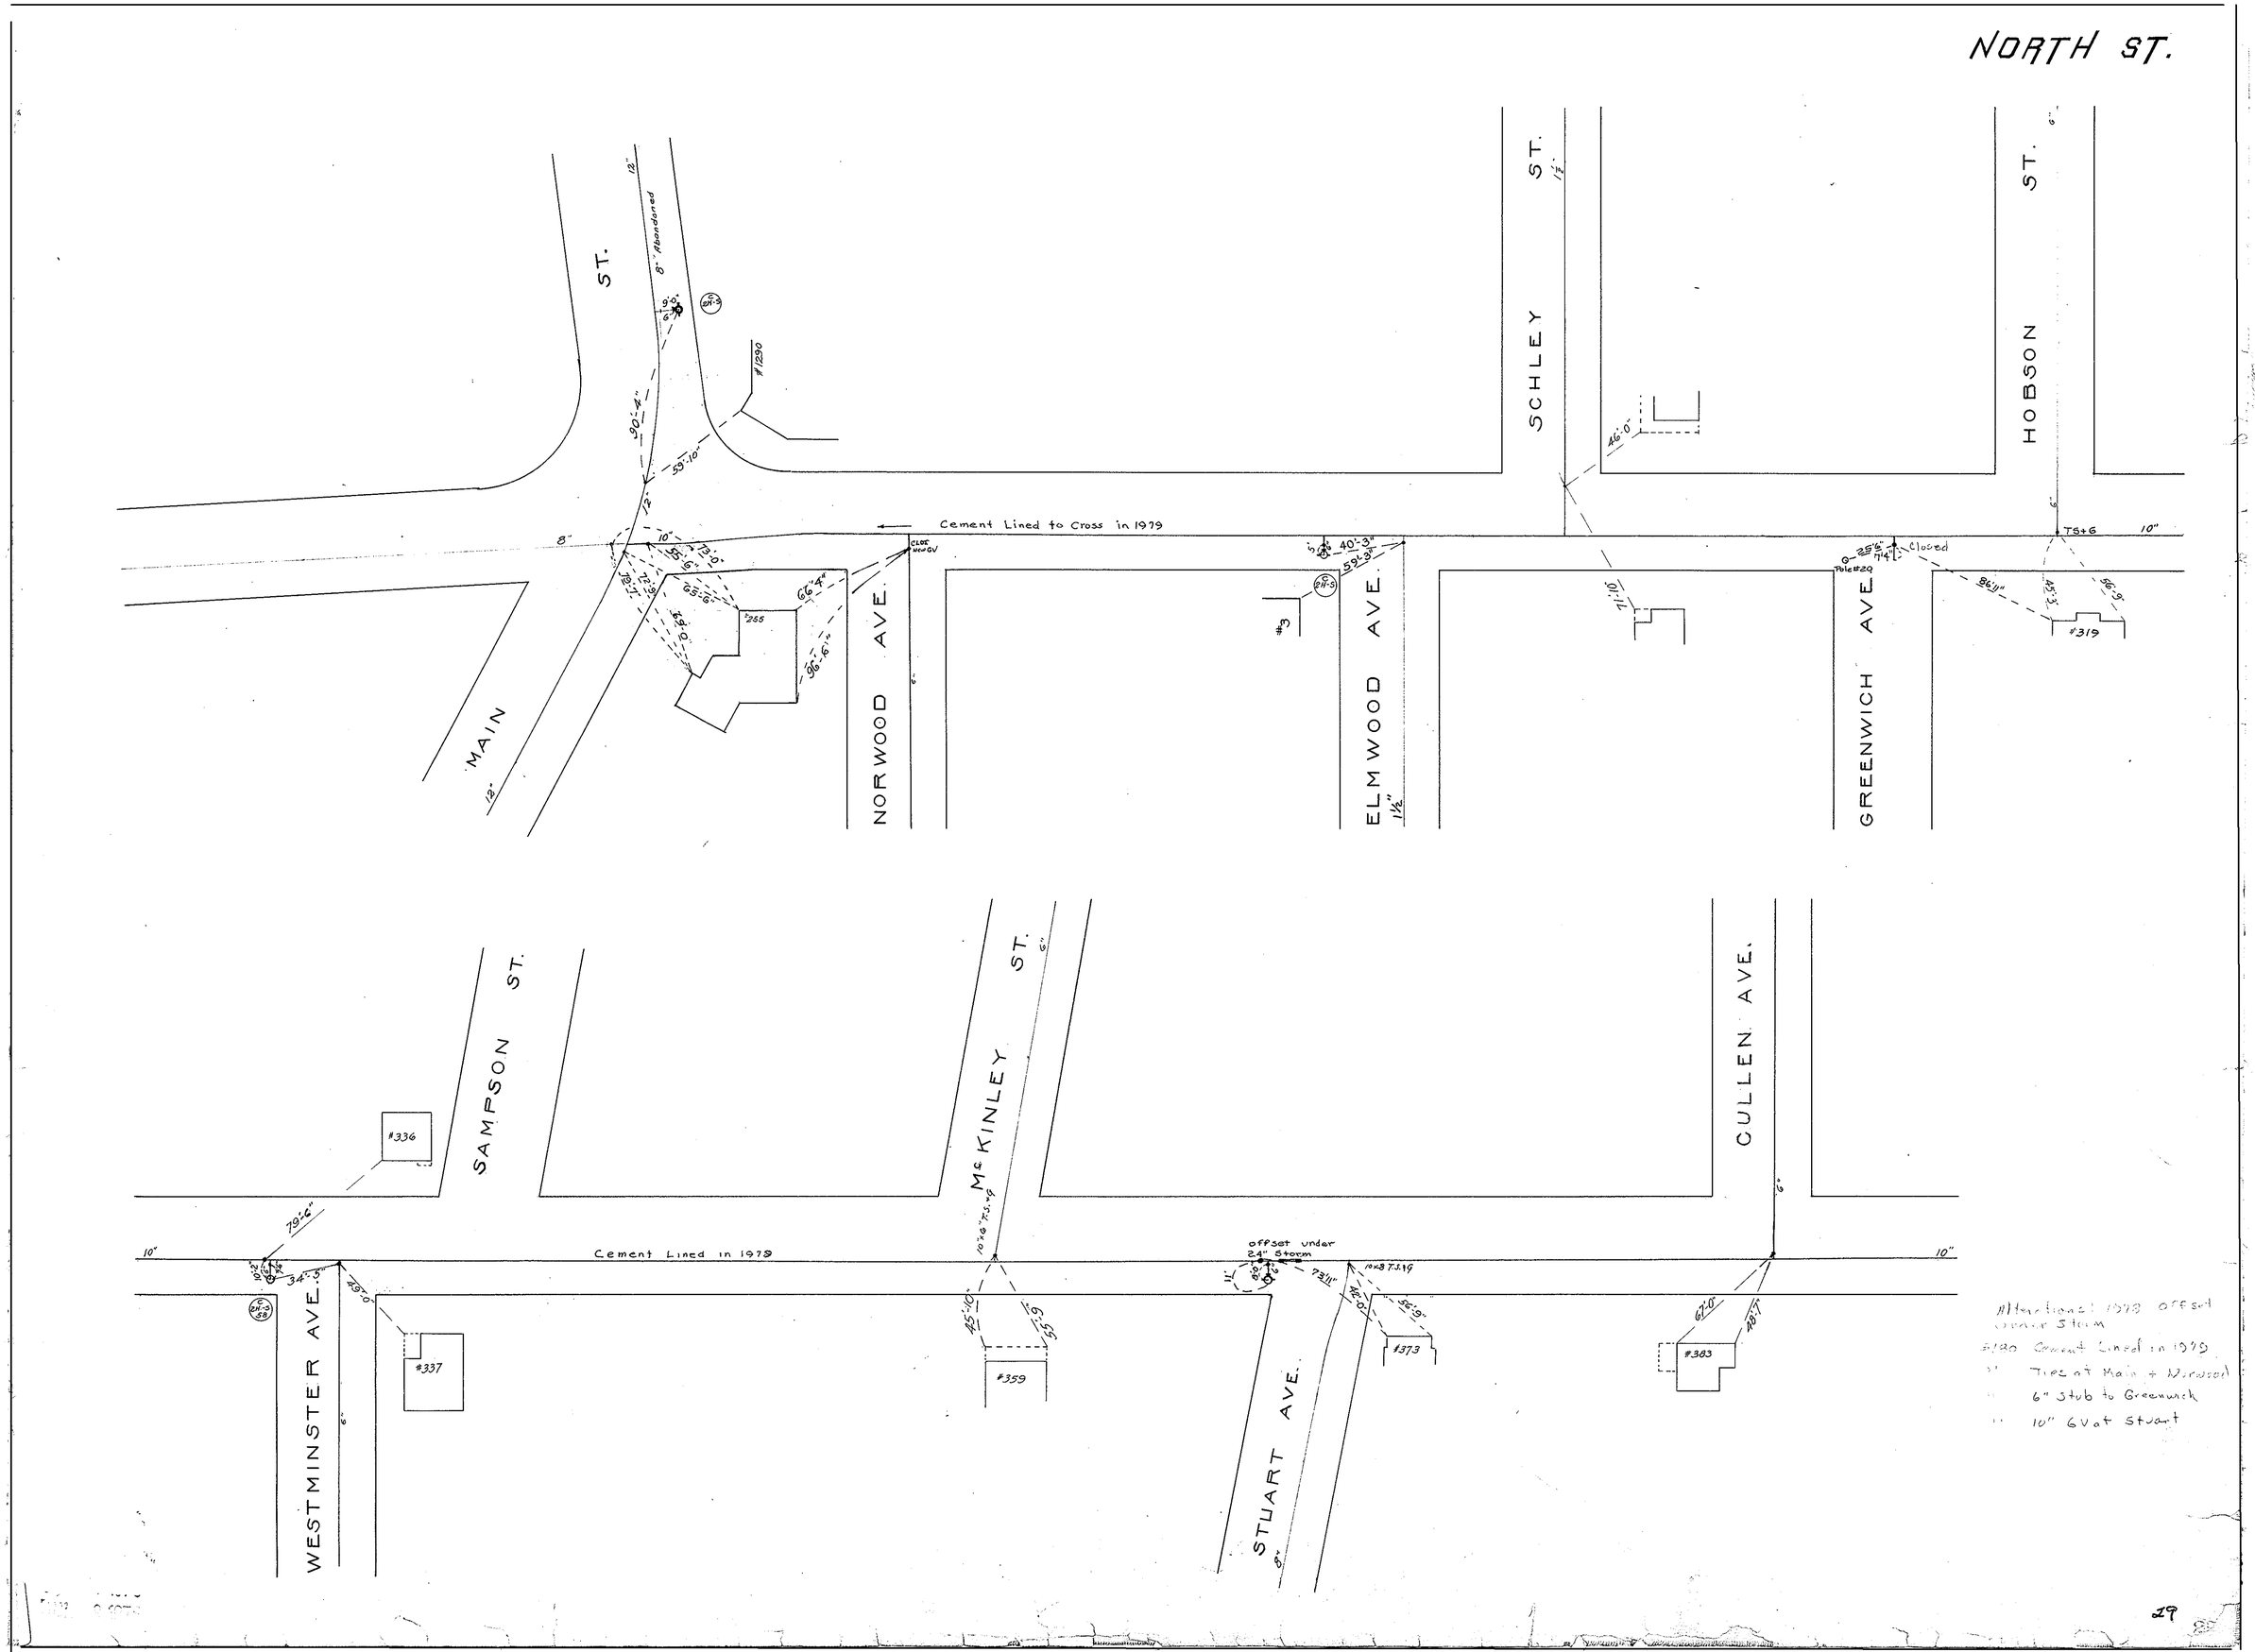
NORTH ST.
MAIN ST.
NORWOOD AVE.
ELMWOOD AVE.
GREENWICH AVE.
SCHLEY ST.
HOBSON ST.
SAMPSON ST.
McKINLEY ST.
CULLEN AVE.
WESTMINSTER AVE.
STUART AVE.
Cement Lined to Cross in 1979
Cement Lined in 1979
offset under 24" Storm
Closed
#1290
#255
#319
#336
#337
#359
#373
#383
Alterations: 1978 offset under Storm
#180 Cement Lined in 1979
" Ties at Main + Norwood
" 6" Stub to Greenwich
" 10" GV at Stuart