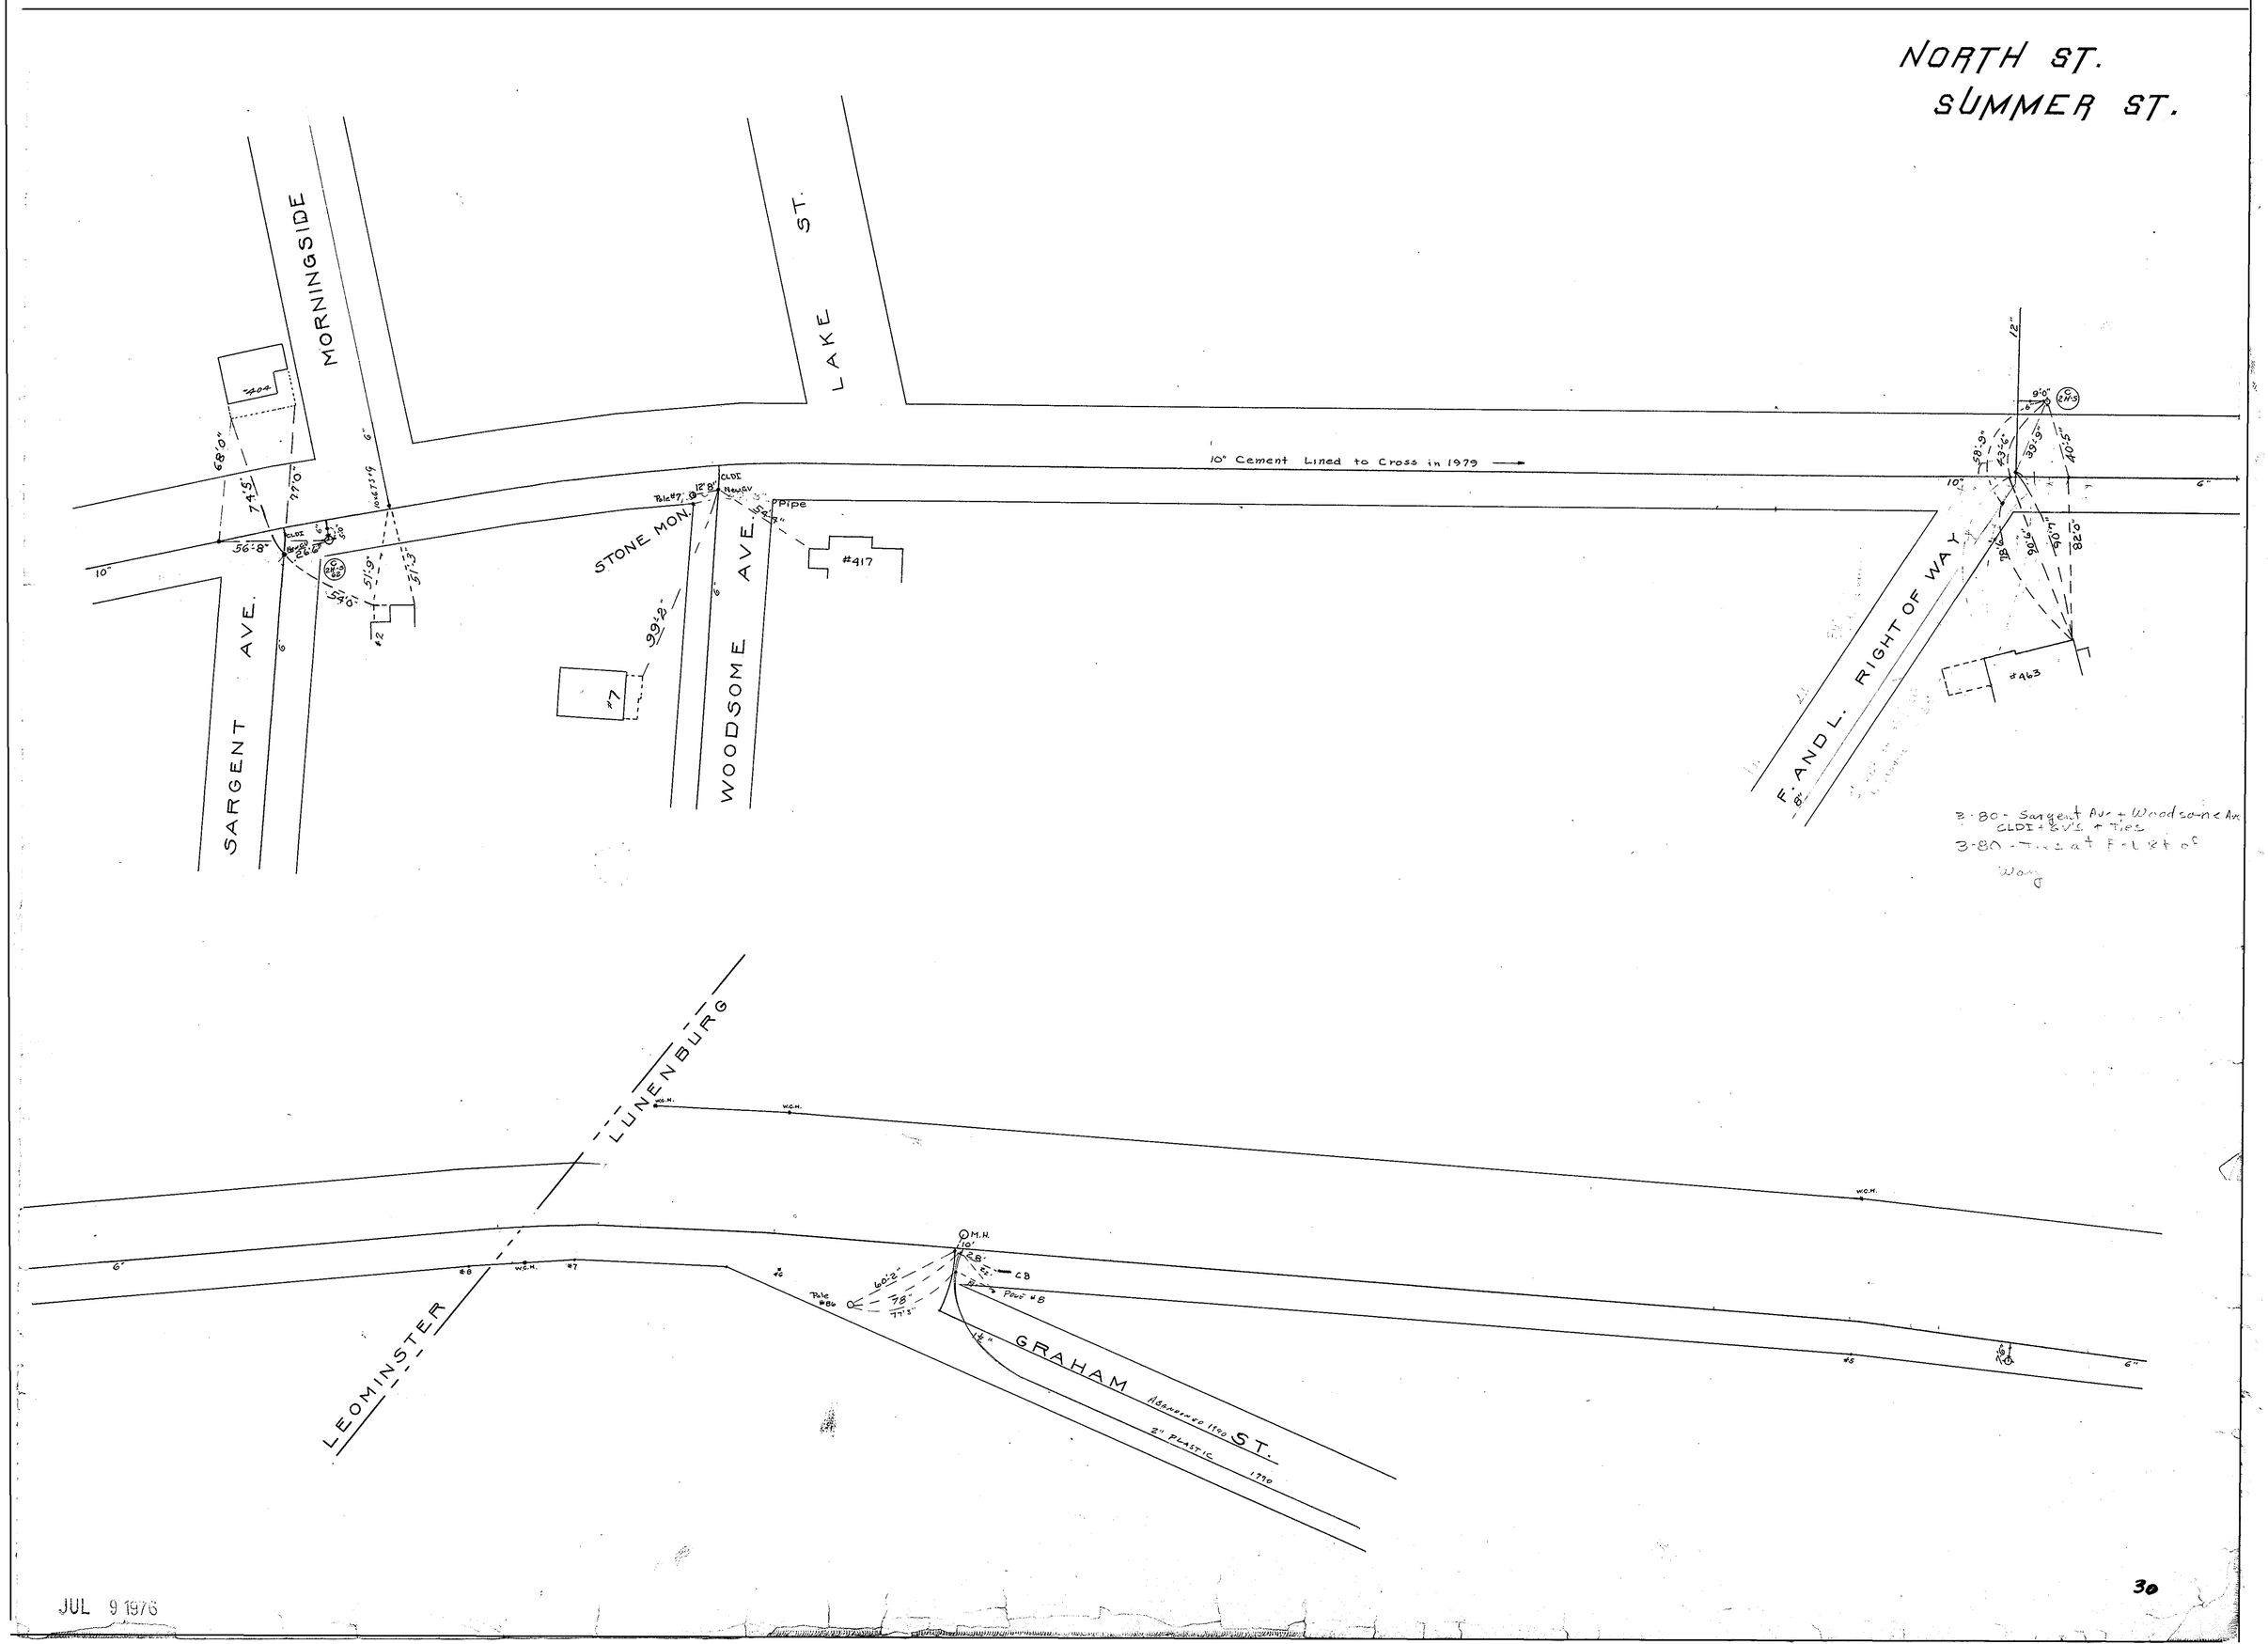
NORTH ST.
SUMMER ST.
MORNINGSIDE
LAKE ST.
SARGENT AVE.
STONE MON.
WOODSOME AVE.
F. AND L. RIGHT OF WAY
10" Cement Lined to Cross in 1979
#417
#463
#7
#404
LUNENBURG
LEOMINSTER
GRAHAM ST.
ABANDONED 1990
2" PLASTIC 1990
M.H.
CB
Pole #8
Pole #7
Pipe
3-80 - Sargent Ave + Woodsome Ave
CLDI + GV's + Ties
3-80 - Ties at F+L Rt of Way
JUL 9 1976