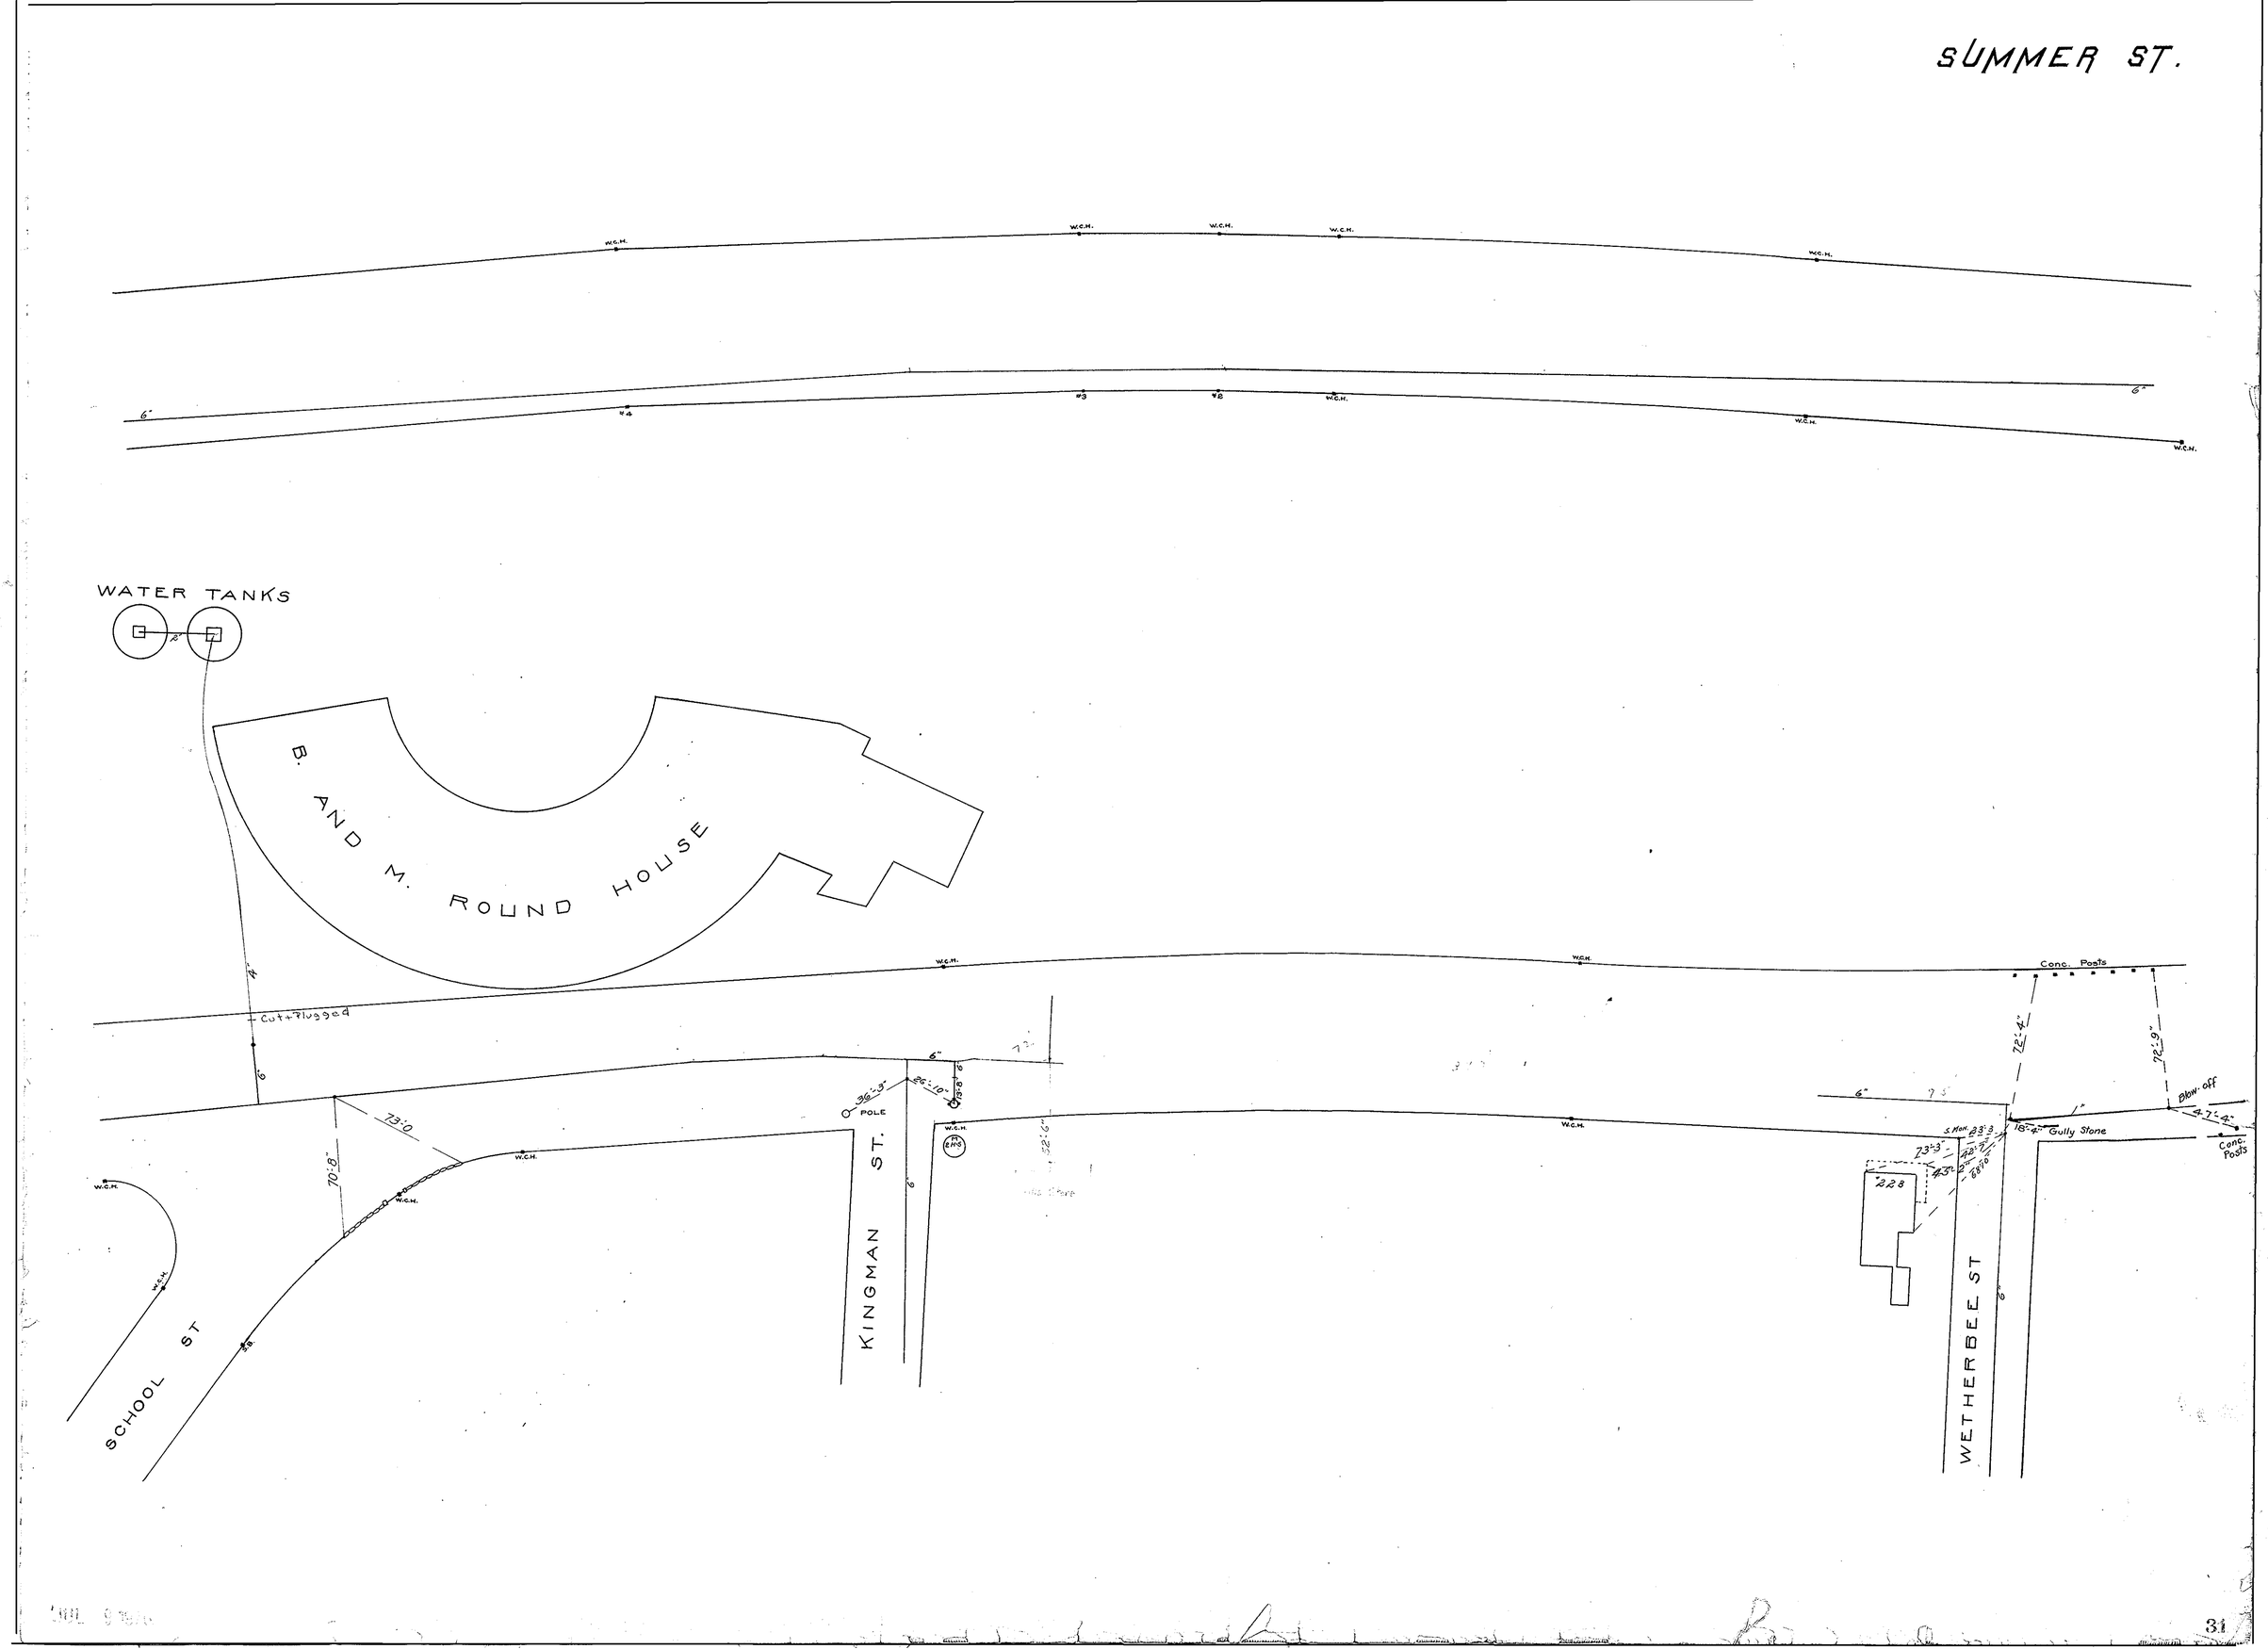
SUMMER ST.
WATER TANKS
B. AND M. ROUND HOUSE
Cut+Plugged
Conc. Posts
Blow-off
Gully Stone
POLE
KINGMAN ST.
SCHOOL ST
WETHERBEE ST
W.C.H.
73'-0"
70'-8"
36'-3"
26'-10"
72'-4"
72'-9"
47'-4"
18'-4"
228