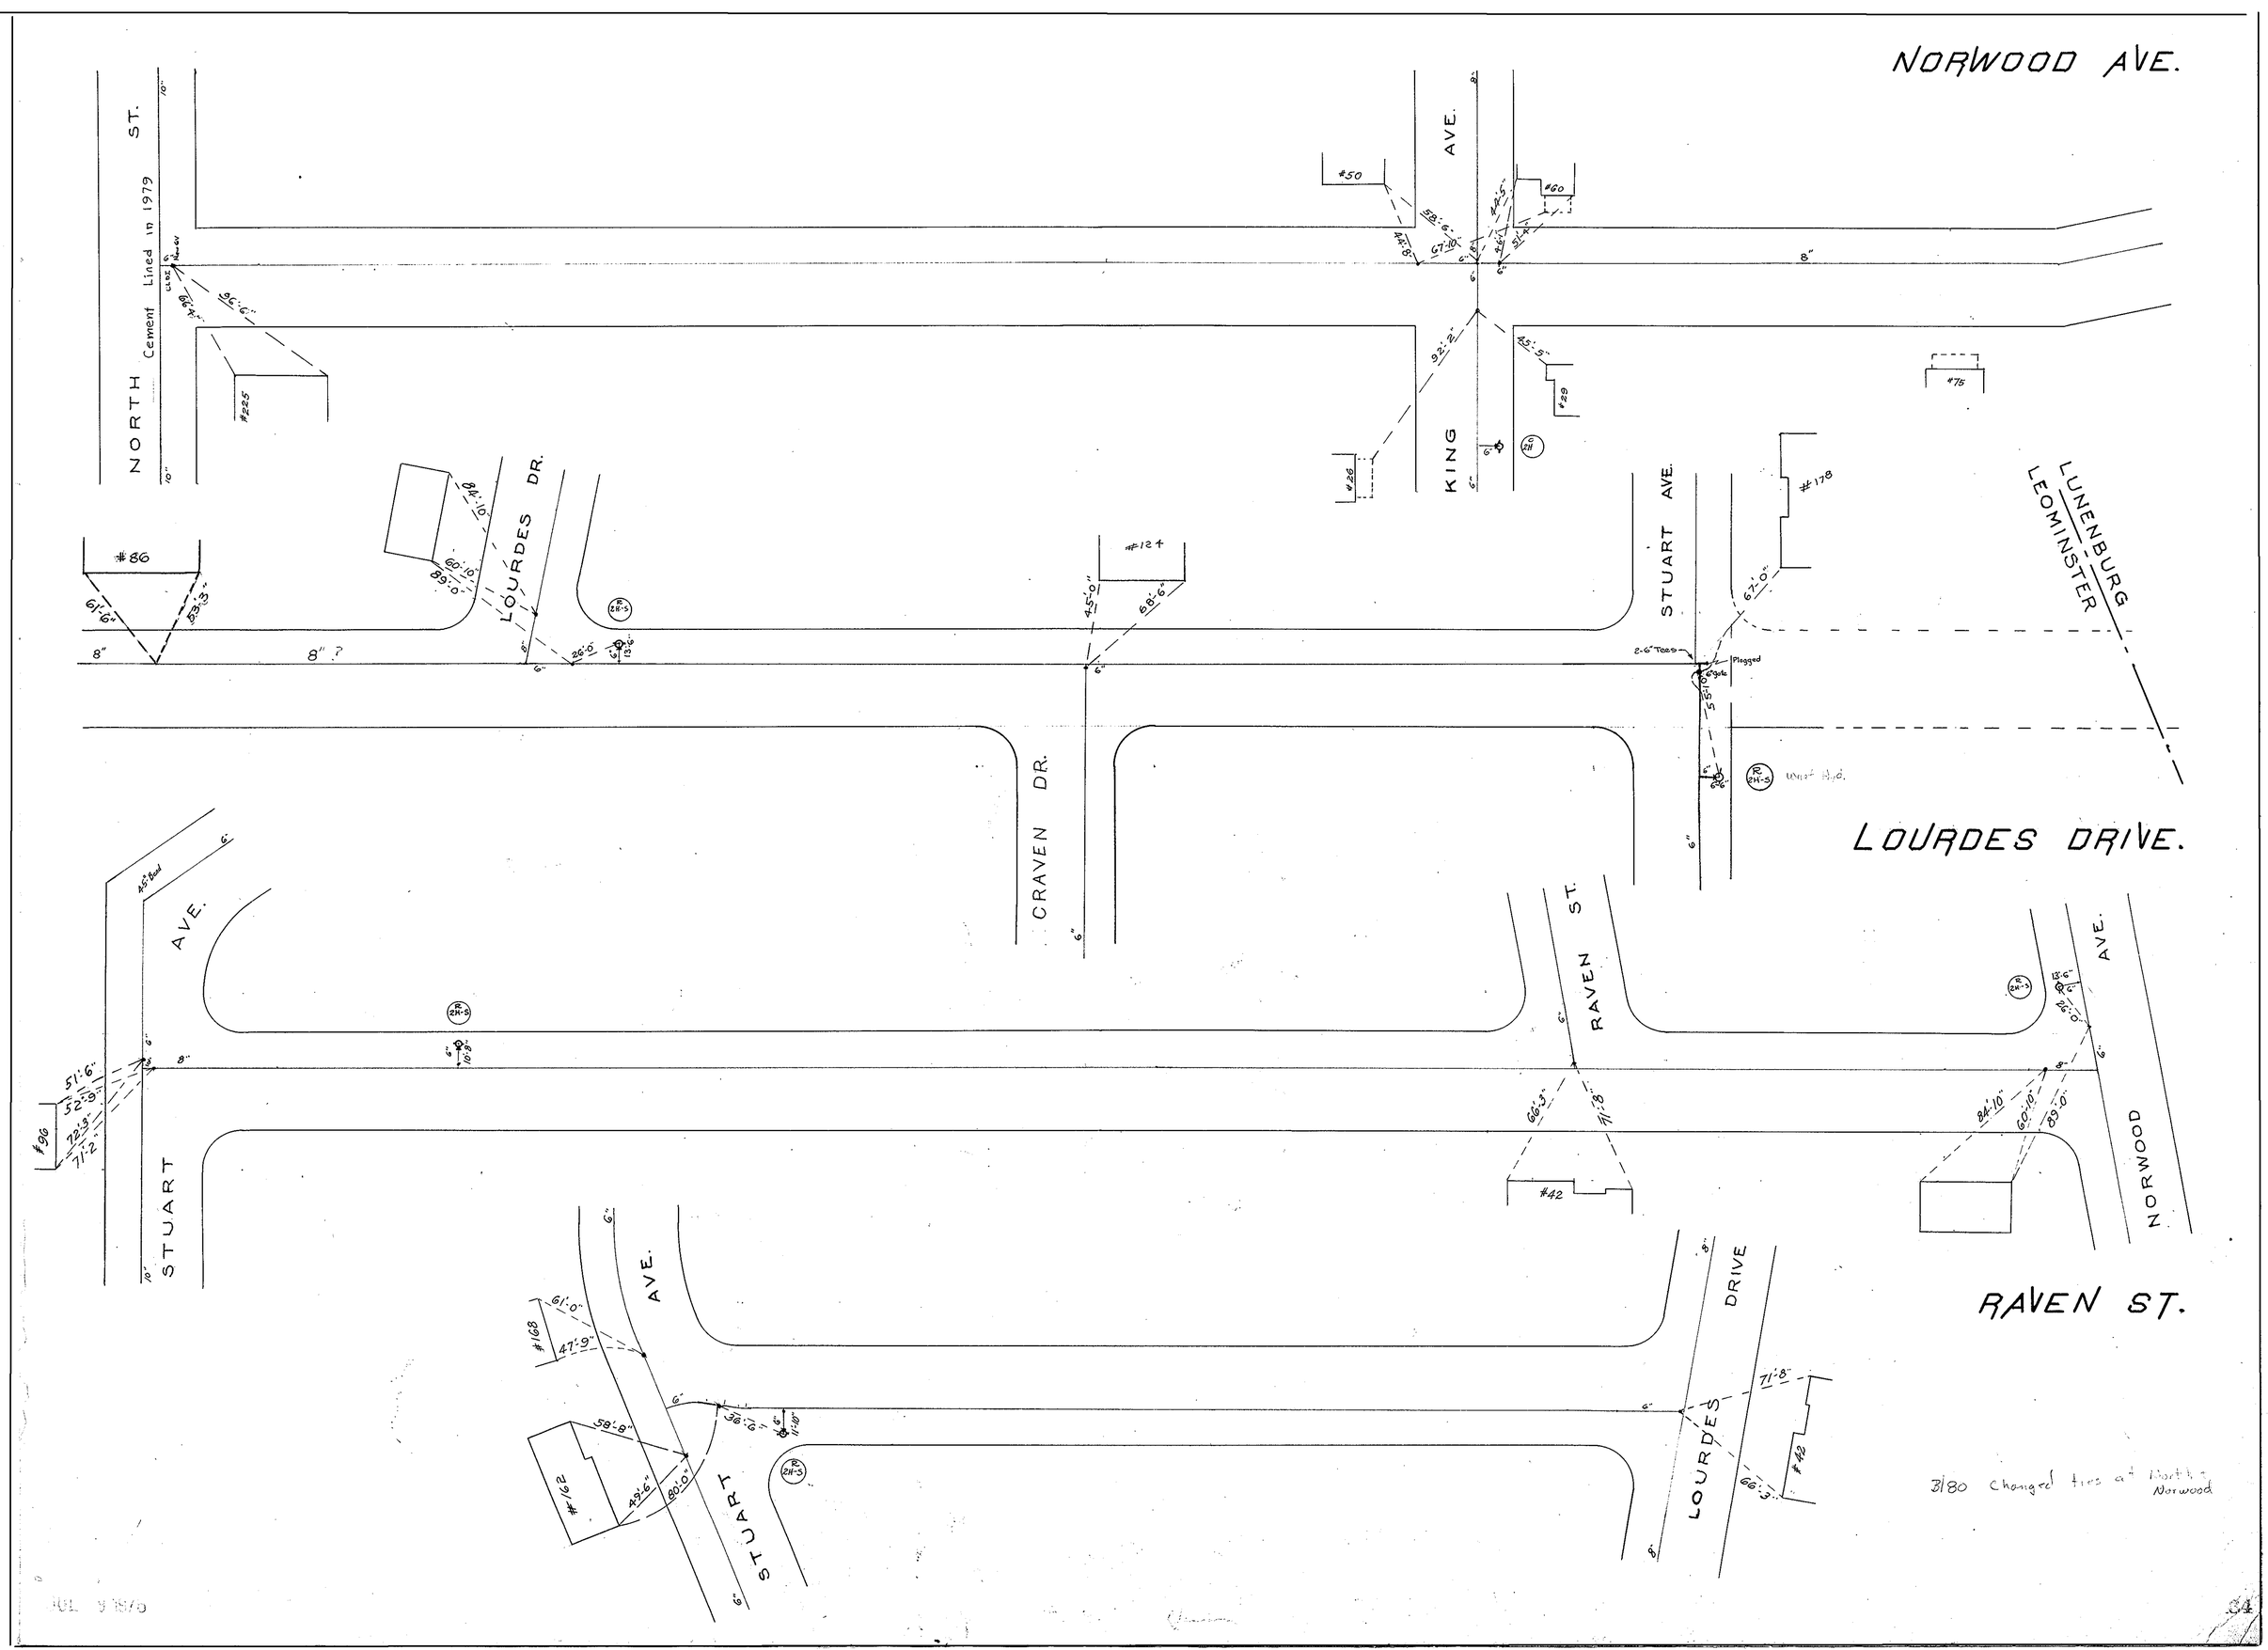
NORWOOD AVE.
NORTH ST.
Cement Lined in 1979
KING AVE.
LOURDES DR.
STUART AVE.
LUNENBURG
LEOMINSTER
CRAVEN DR.
LOURDES DRIVE.
RAVEN ST.
STUART AVE.
NORWOOD AVE.
LOURDES DRIVE
#86
#225
#50
#60
#29
#26
#75
#124
#178
#96
#42
#168
#162
3/80 Changed ties at North & Norwood