NORTH MAIN ST. TO NORTH ST.

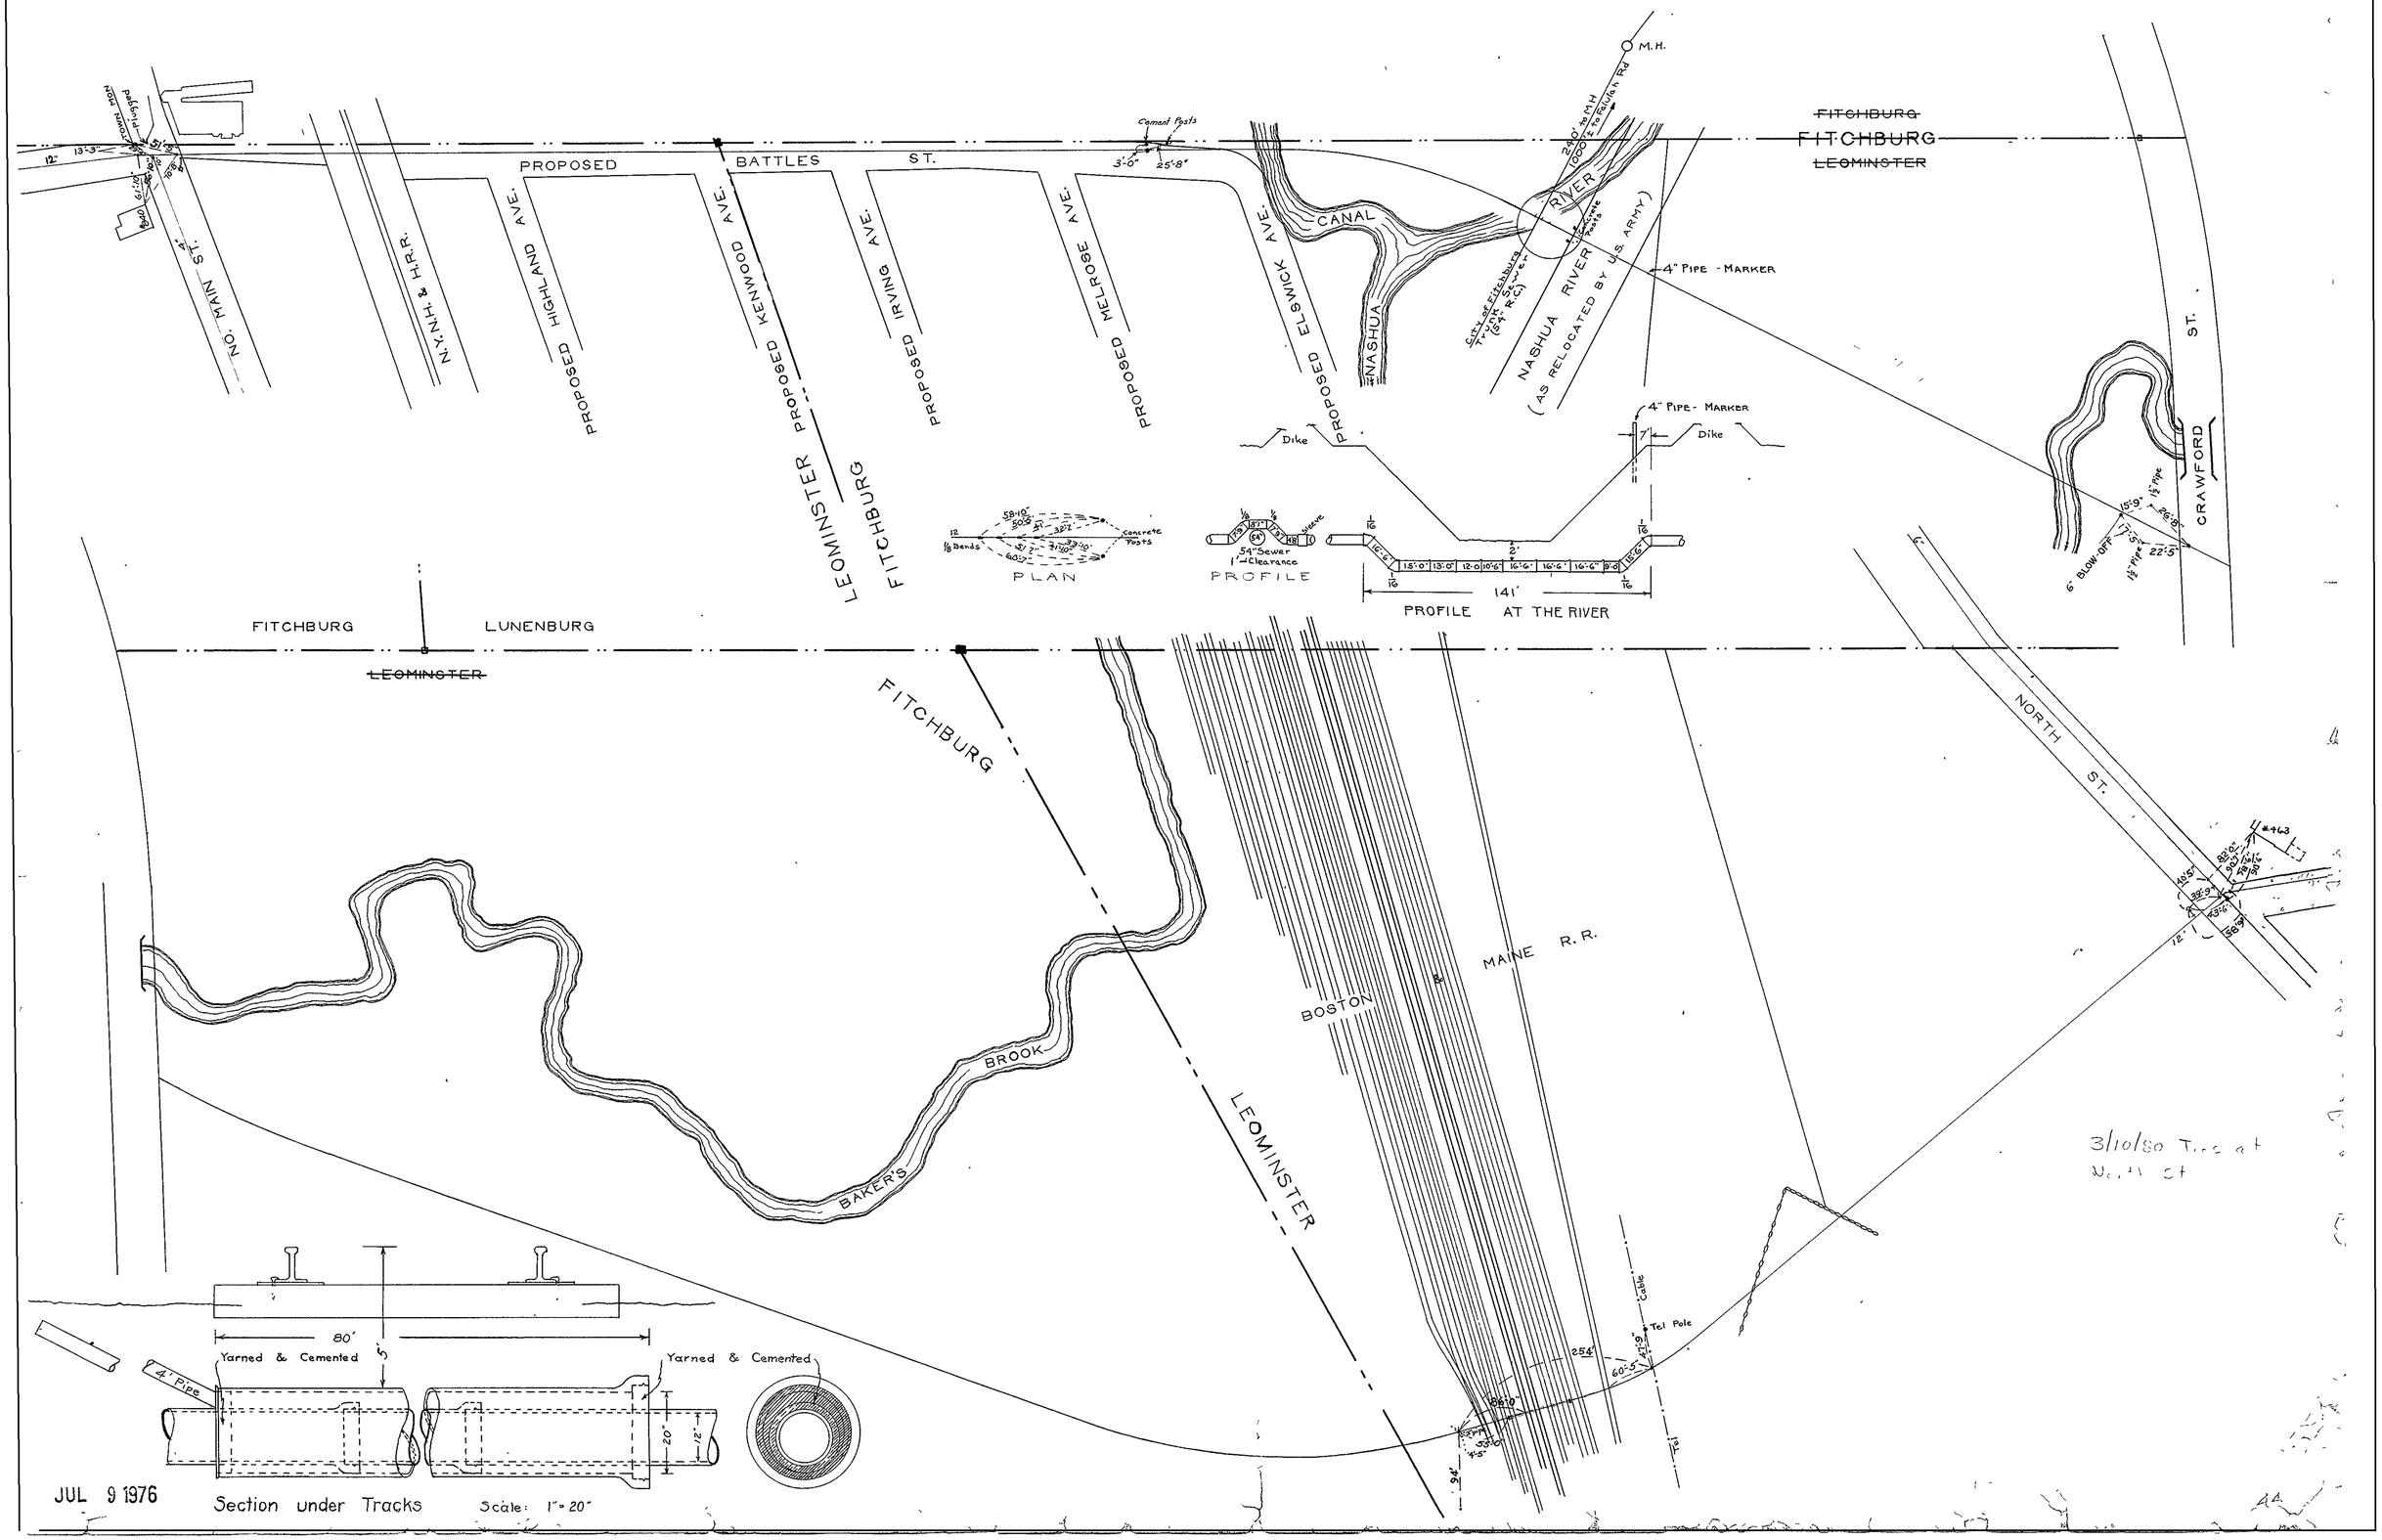

JUL 9 1976