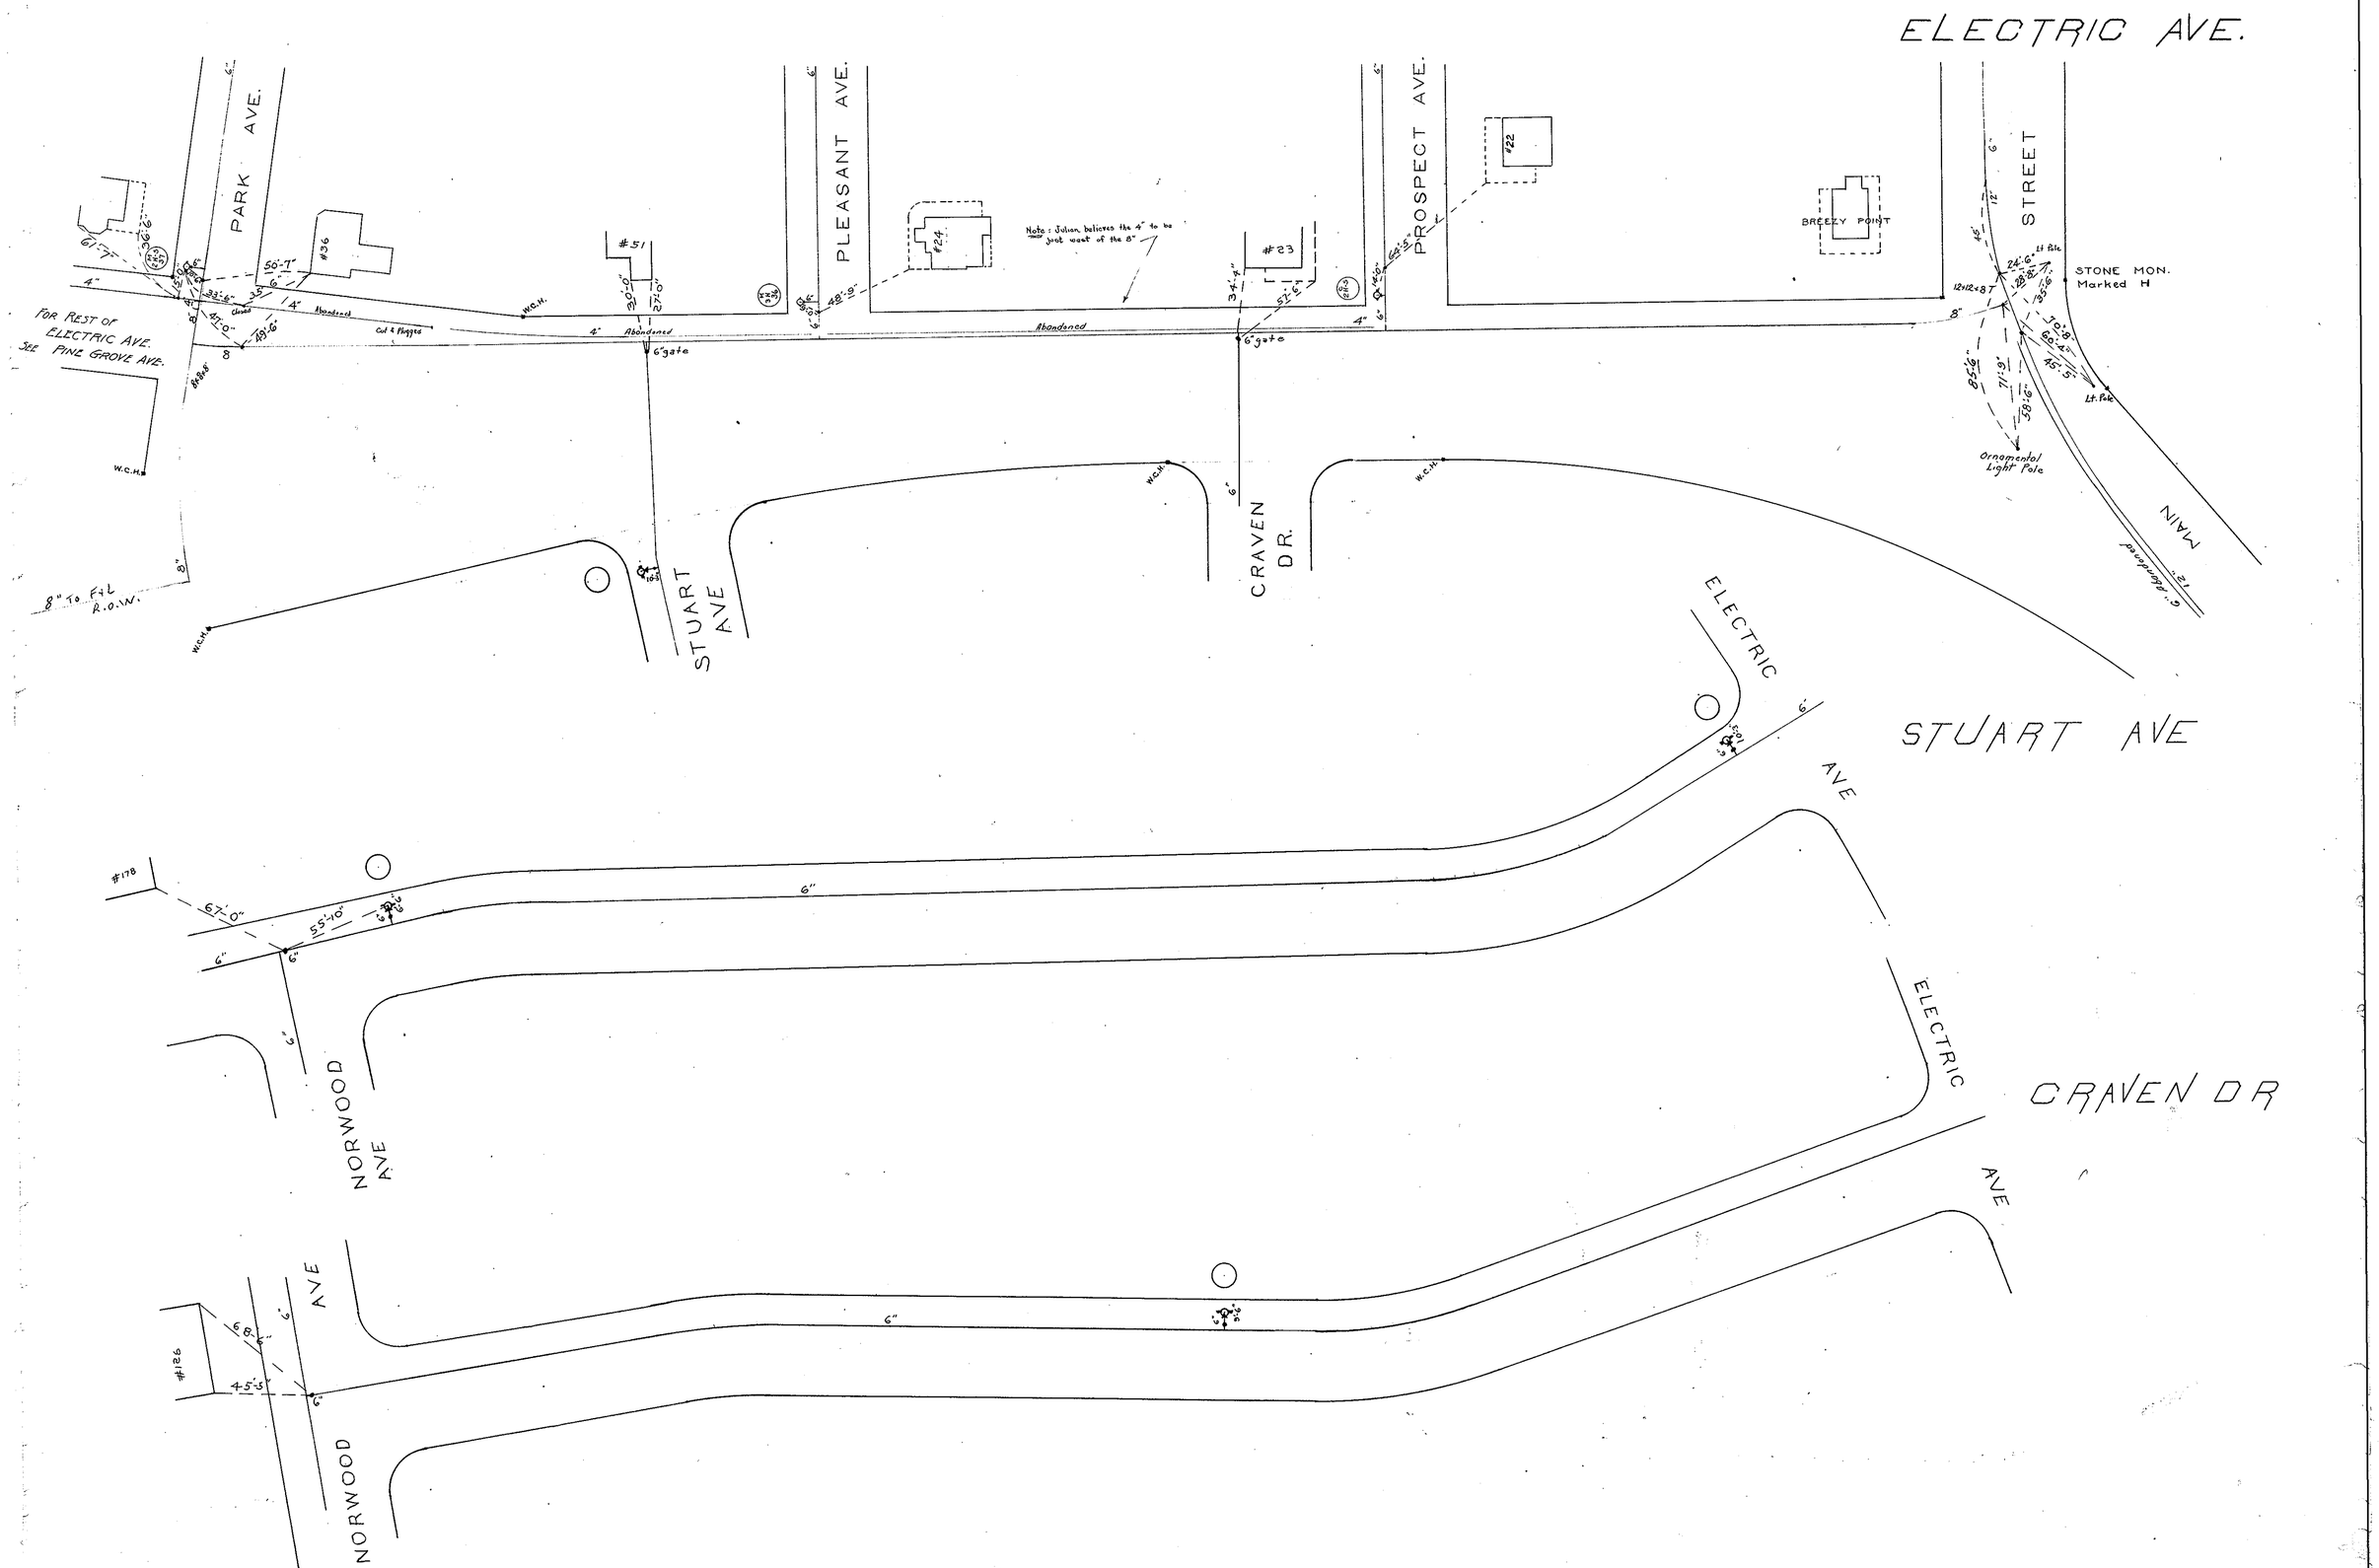
ELECTRIC AVE.
PARK AVE.
PLEASANT AVE.
PROSPECT AVE.
STREET
MAIN
#36
#51
#24
#23
#22
BREEZY POINT
Note: Julian believes the 4" to be just west of the 8"
FOR REST OF ELECTRIC AVE. SEE PINE GROVE AVE.
W.C.H.
Abandoned
Cut & Plugged
6" gate
STONE MON. Marked H
Lt. Pole
Ornamental Light Pole
8" to Fit R.O.W.
STUART AVE
CRAVEN DR.
ELECTRIC AVE
STUART AVE
#178
NORWOOD AVE
CRAVEN DR
#126
NORWOOD AVE

JUL 9 1976

46