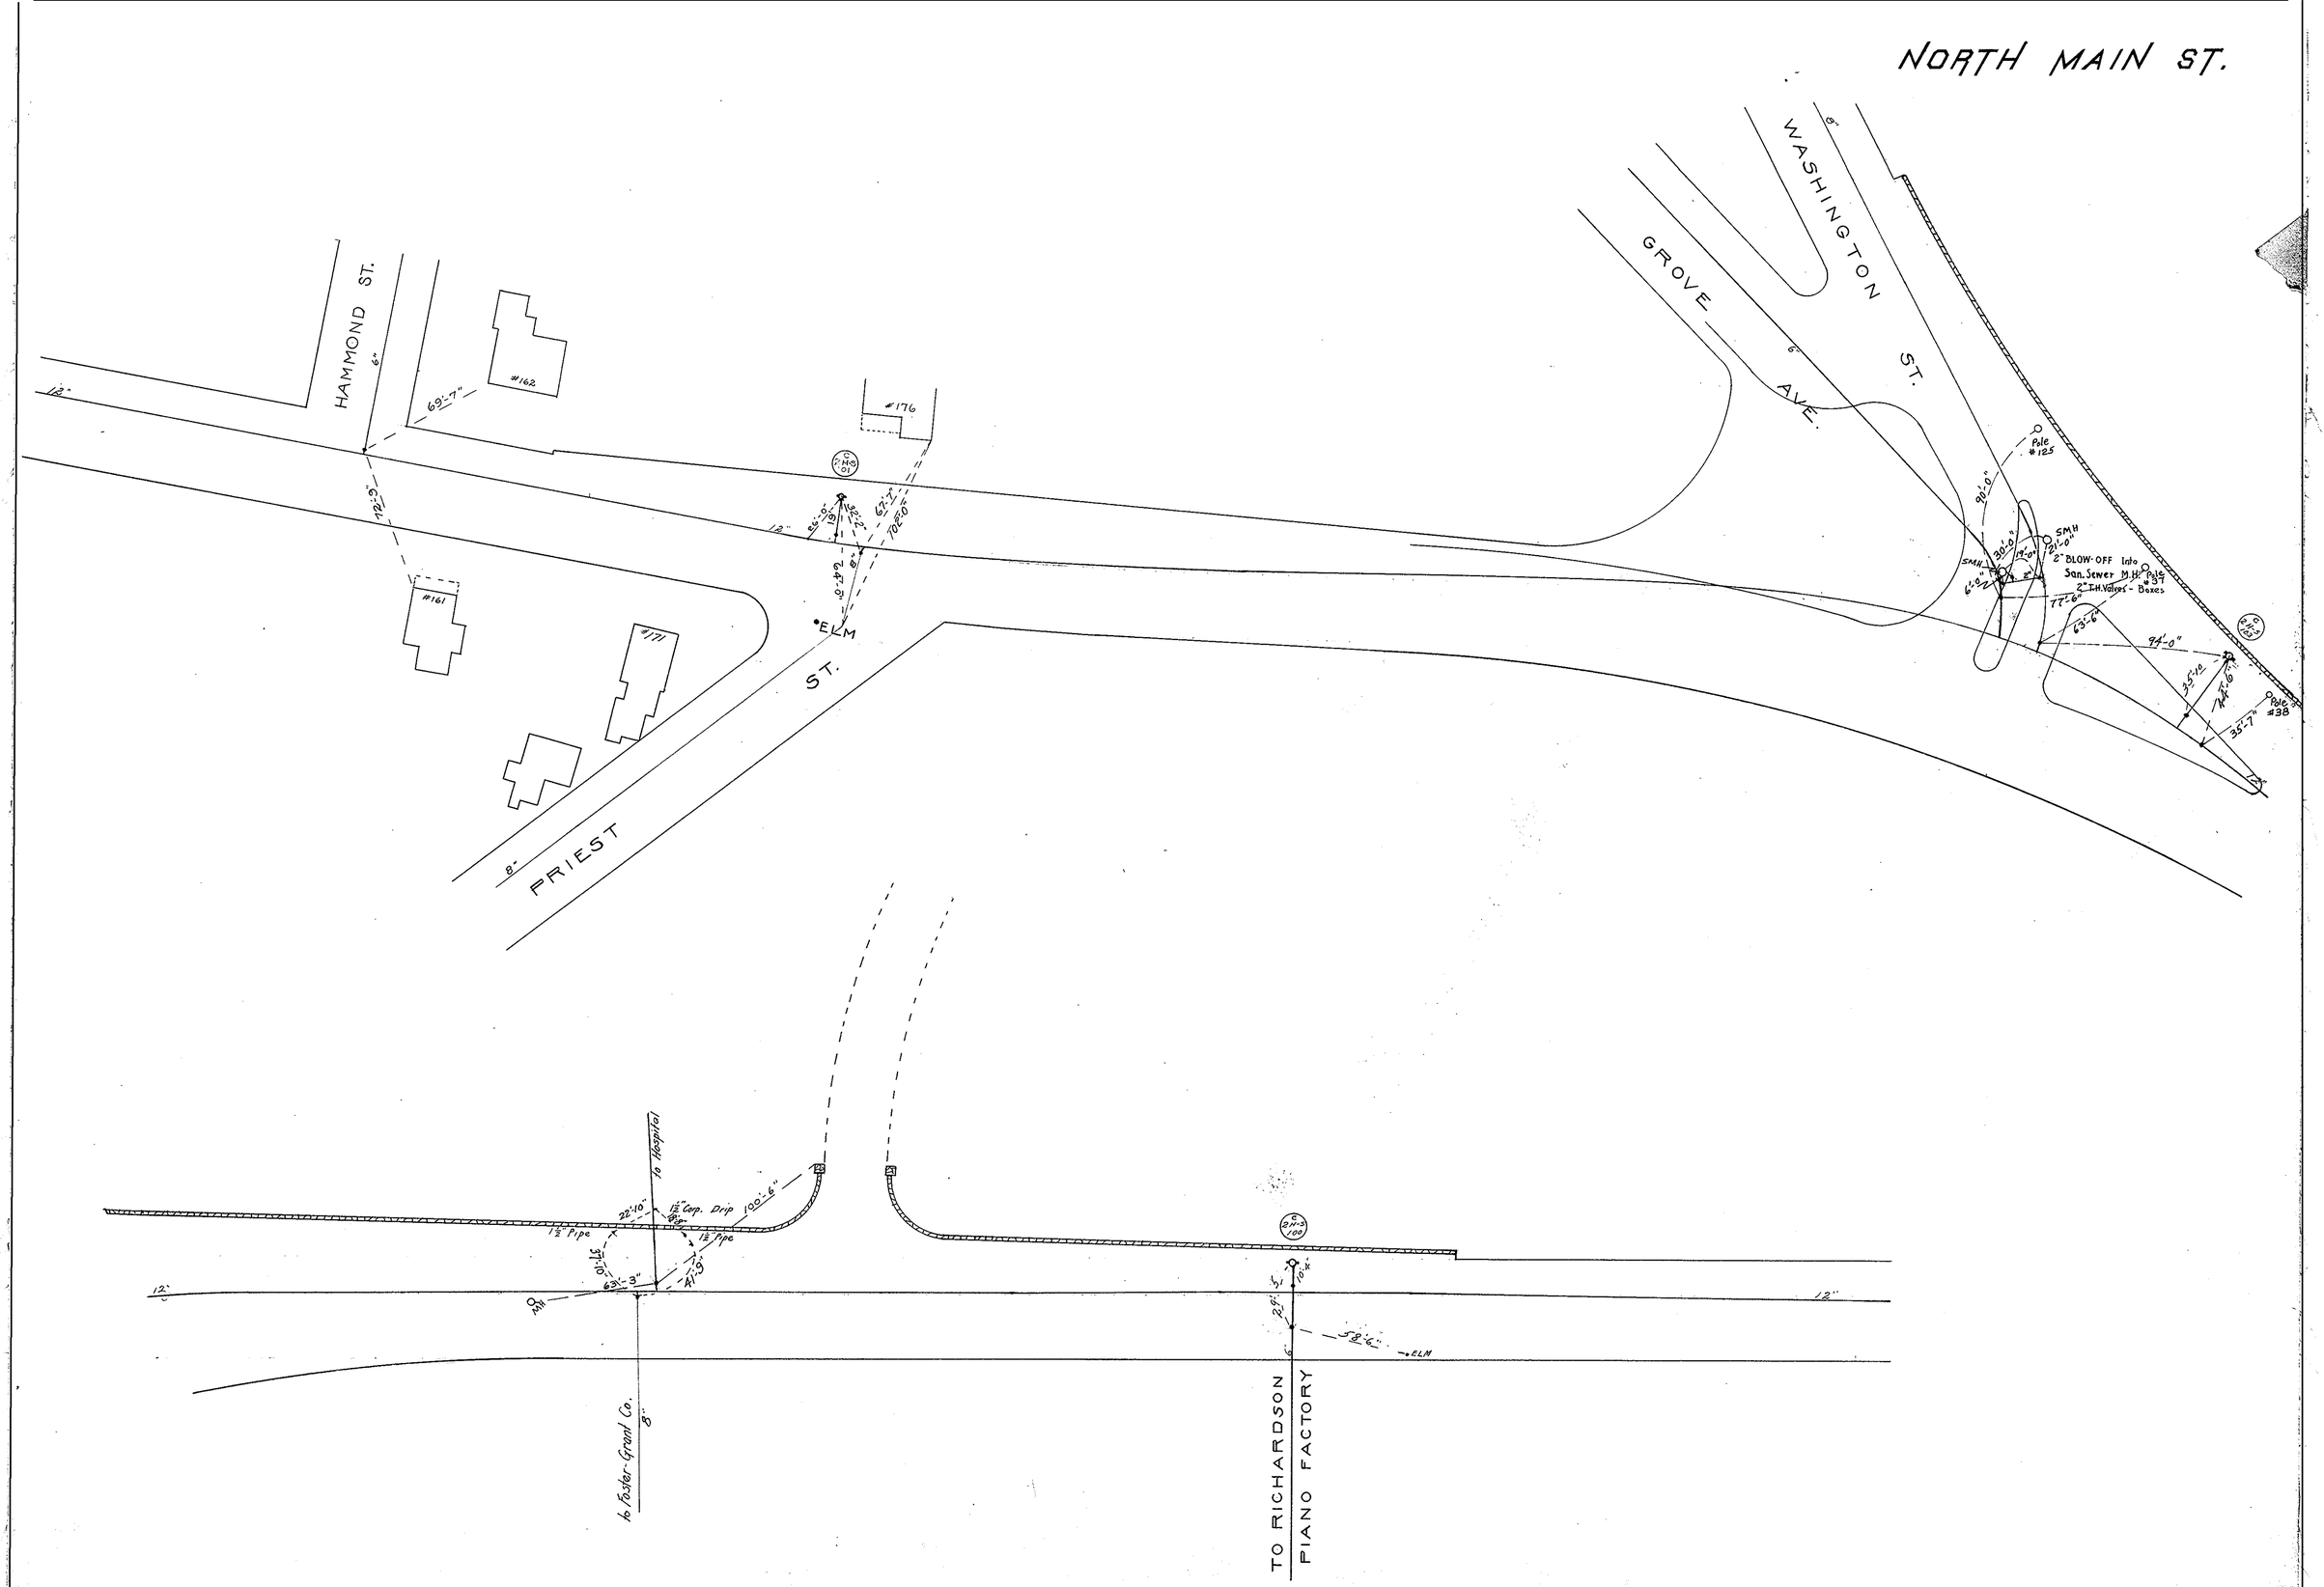
NORTH MAIN ST.
HAMMOND ST.
#162
#176
#161
#171
FRIEST ST.
ELM
GROVE AVE.
WASHINGTON ST.
Pole #125
SMH
2" BLOW-OFF Into San. Sewer M.H. Pole #37
2" T.H. Valves - Boxes
Pole #38
To Hospital
1½" Pipe
1½" Corp. Drip
To Foster-Grant Co.
TO RICHARDSON PIANO FACTORY

JUL 9 1976