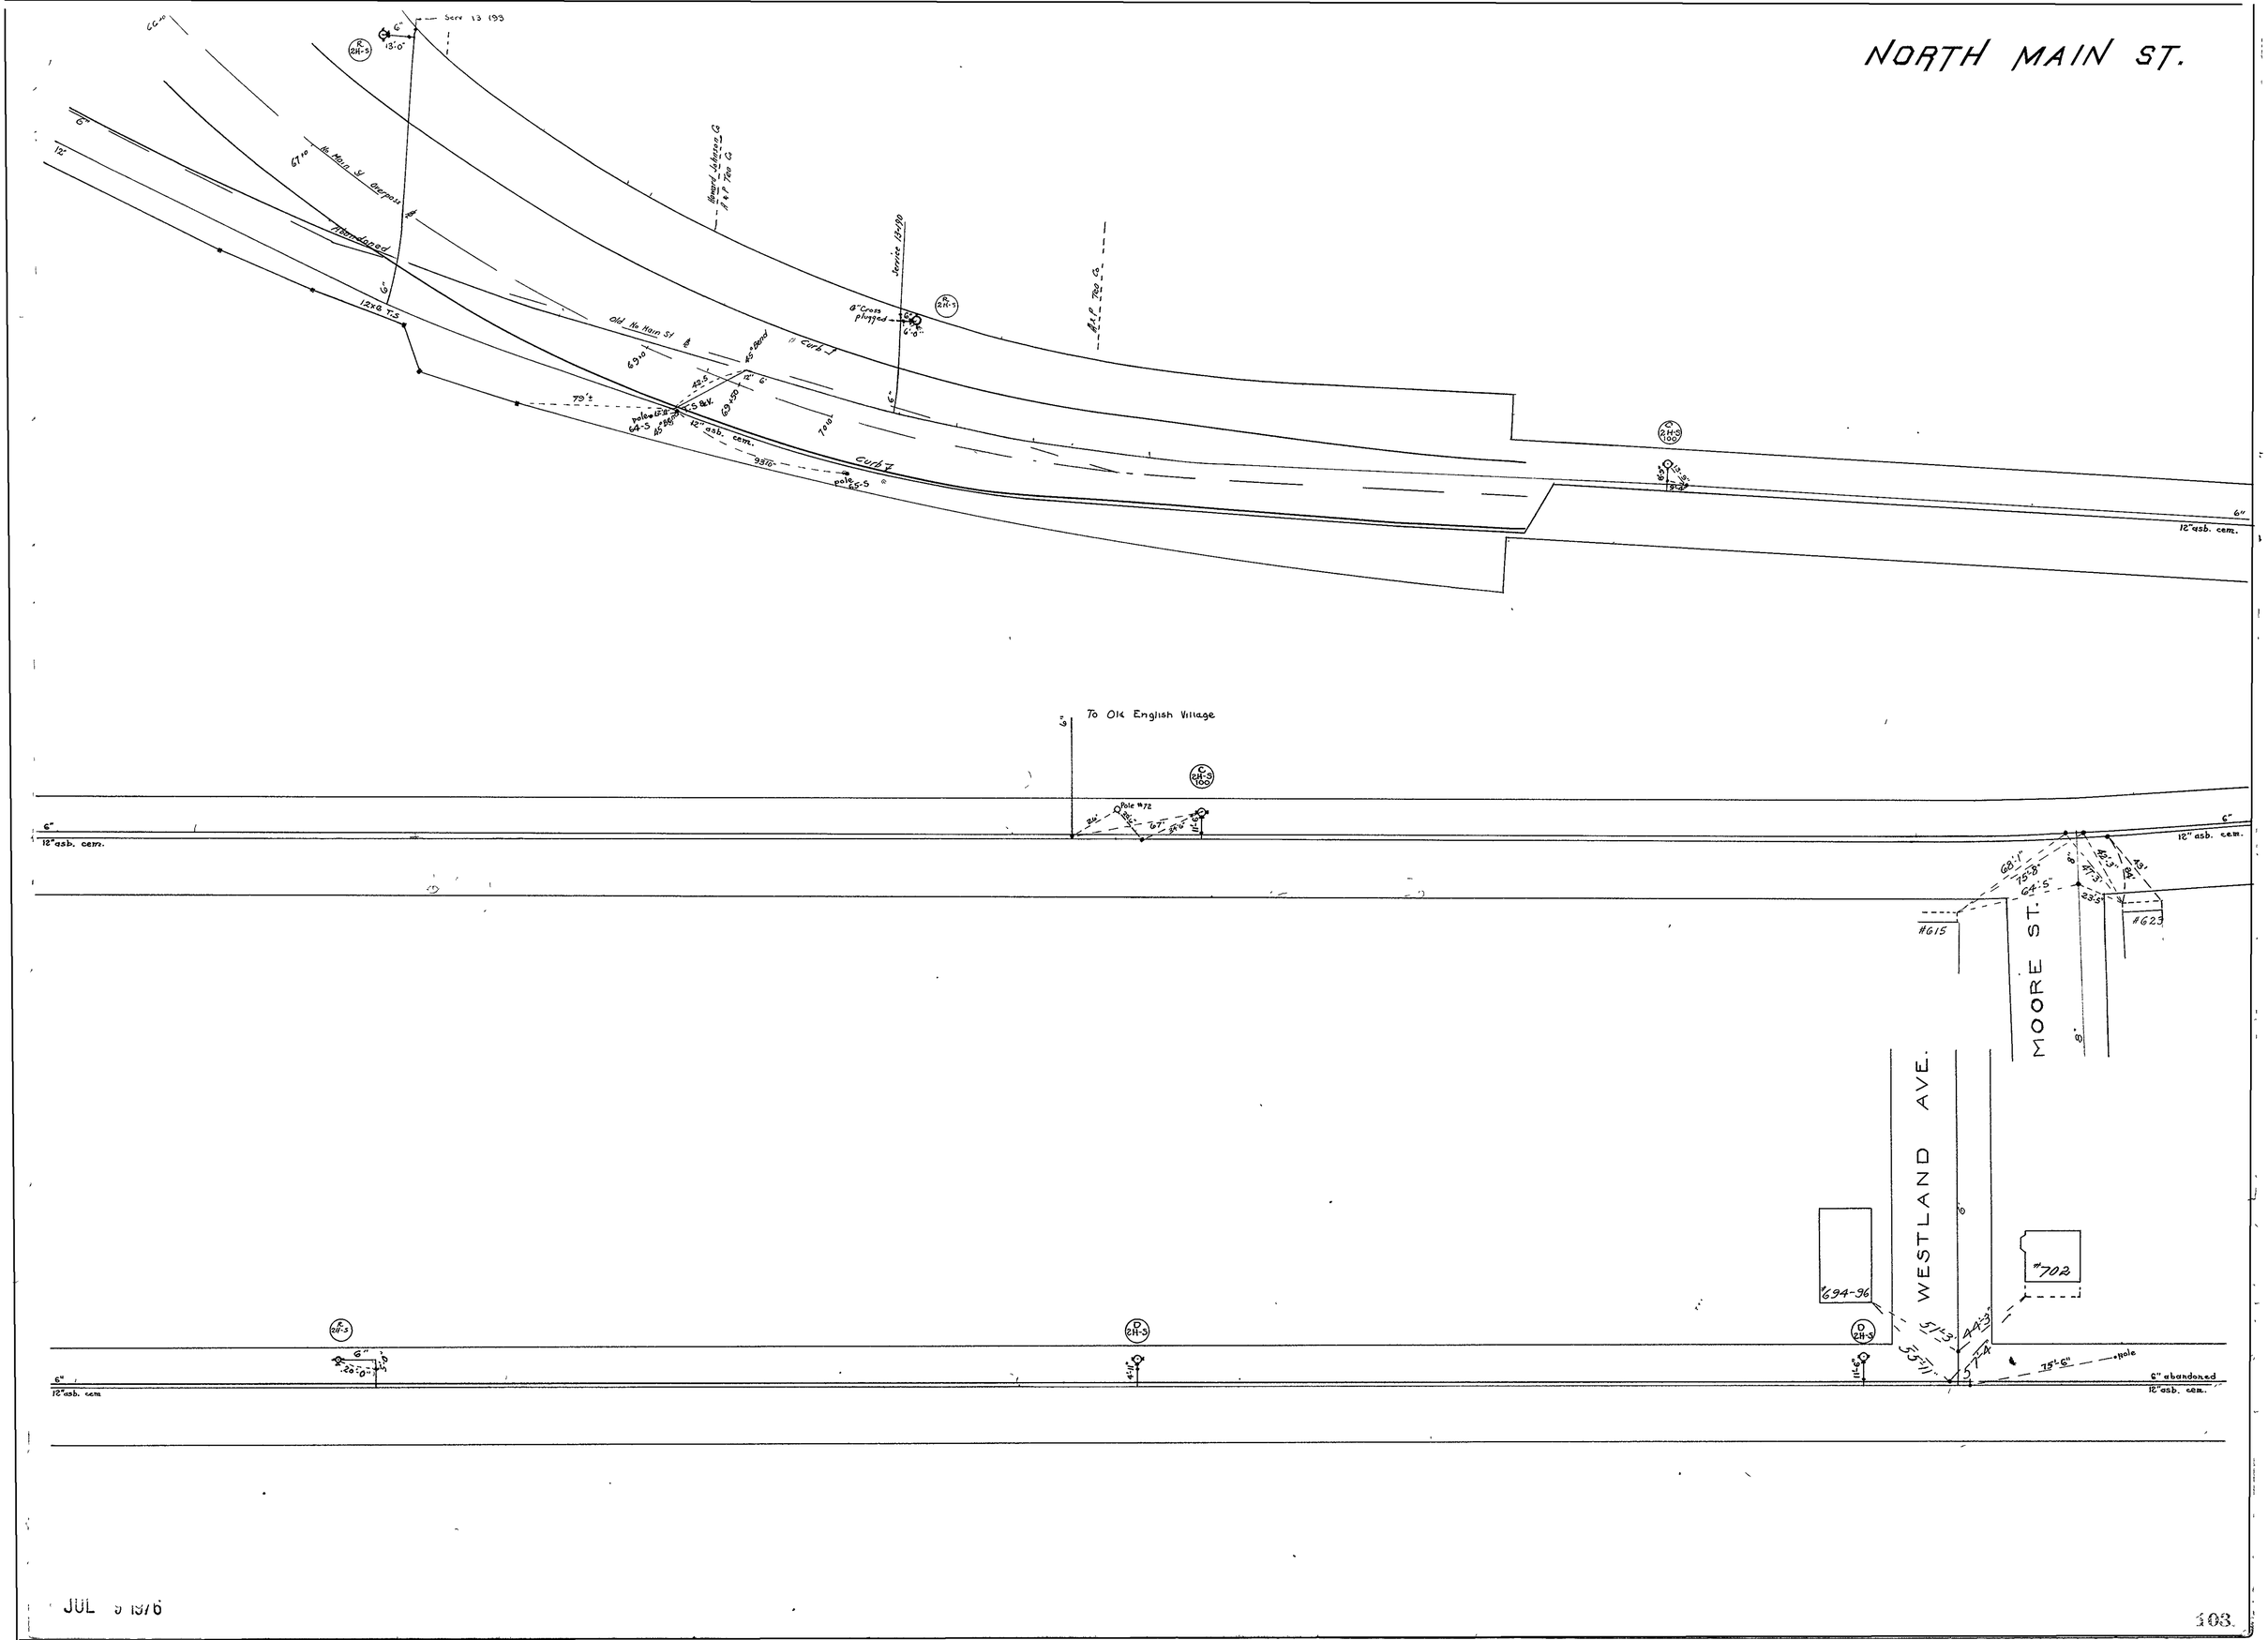
NORTH MAIN ST.
Serv 13 193
No Main St Overpass
Abandoned
12x6 T.S.
Old No Main St
Curb
Curb
12" asb. cem.
6" Cross plugged
Service 13-190
To Old English Village
Pole #72
12" asb. cem.
#615
#623
MOORE ST.
WESTLAND AVE.
#694-96
#702
6" abandoned
12" asb. cem.

JUL 5 1976