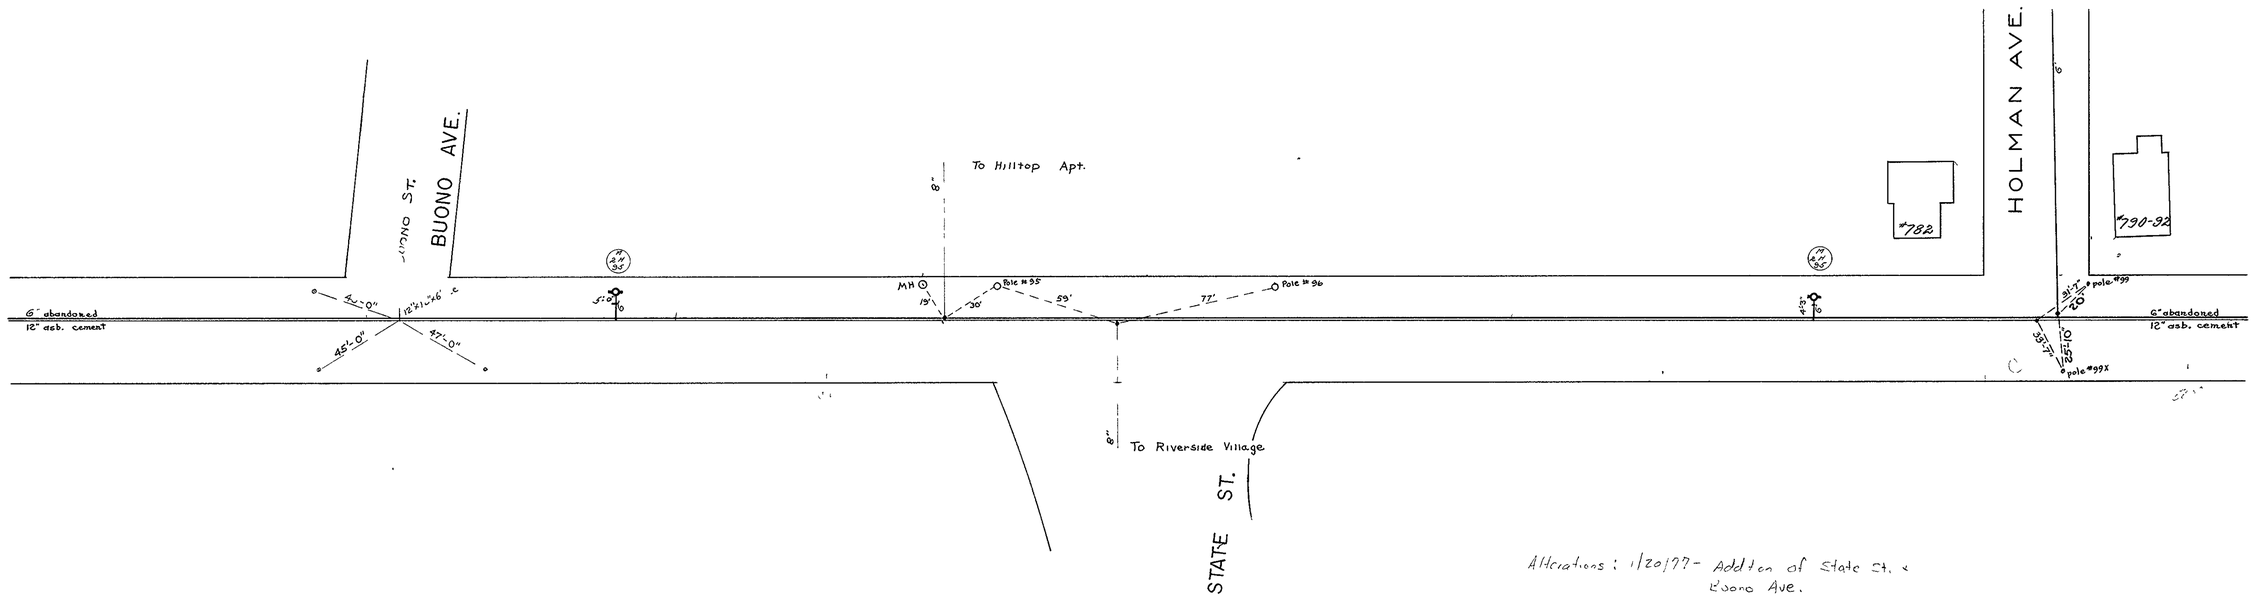
NORTH MAIN ST.
HOLMAN AVE.
BUONO ST.
BUONO AVE.
To Hilltop Apt.
#782
#790-92
6" abandoned
12" asb. cement
MH
Pole #95
Pole #96
Pole #99
Pole #99X
To Riverside Village
STATE ST.
Alterations: 1/20/77 - Addition of State St. & Buono Ave.

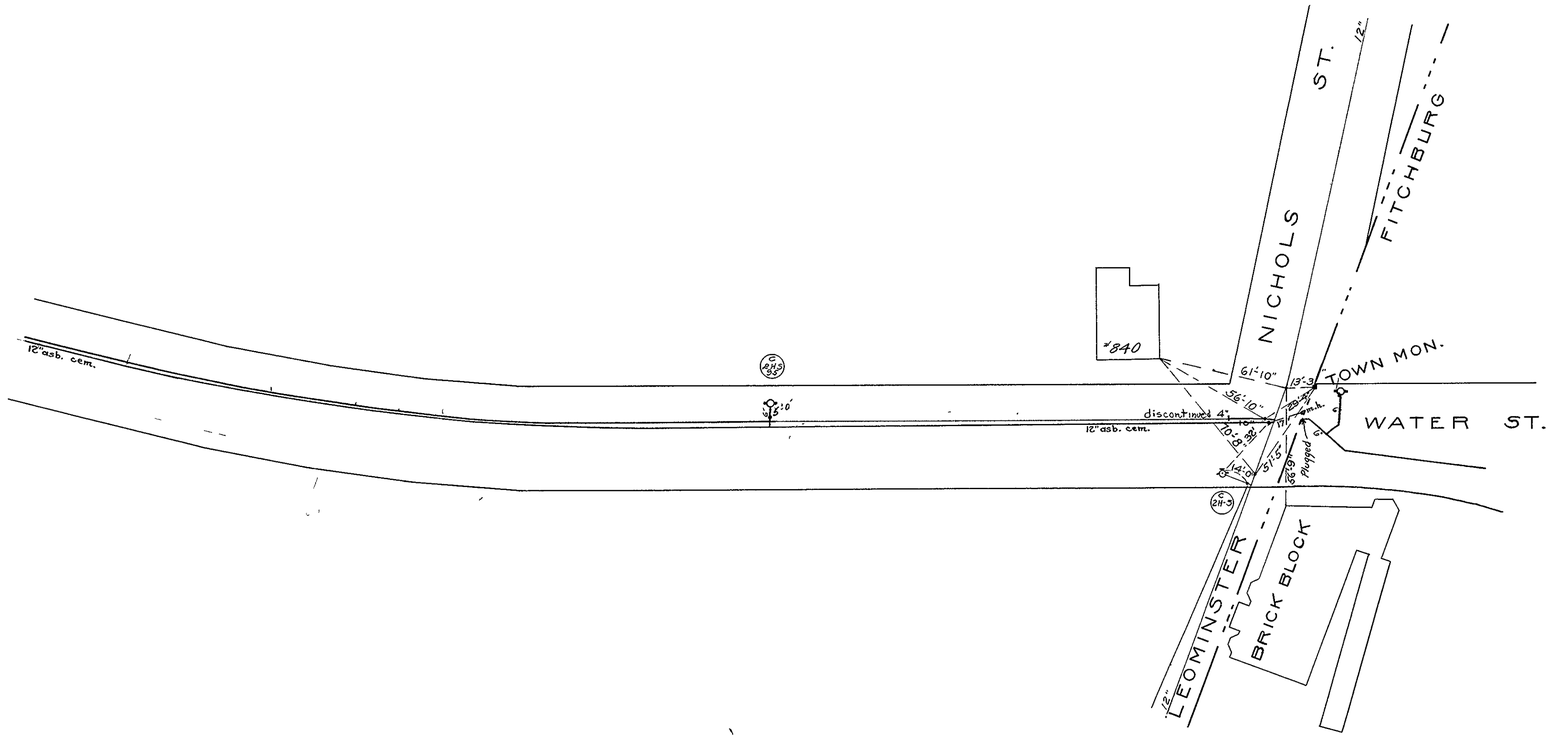
NICHOLS ST.
FITCHBURG
#840
TOWN MON.
WATER ST.
12" asb. cem.
discontinued 4"
plugged
LEOMINSTER
BRICK BLOCK

JUL 9 1976