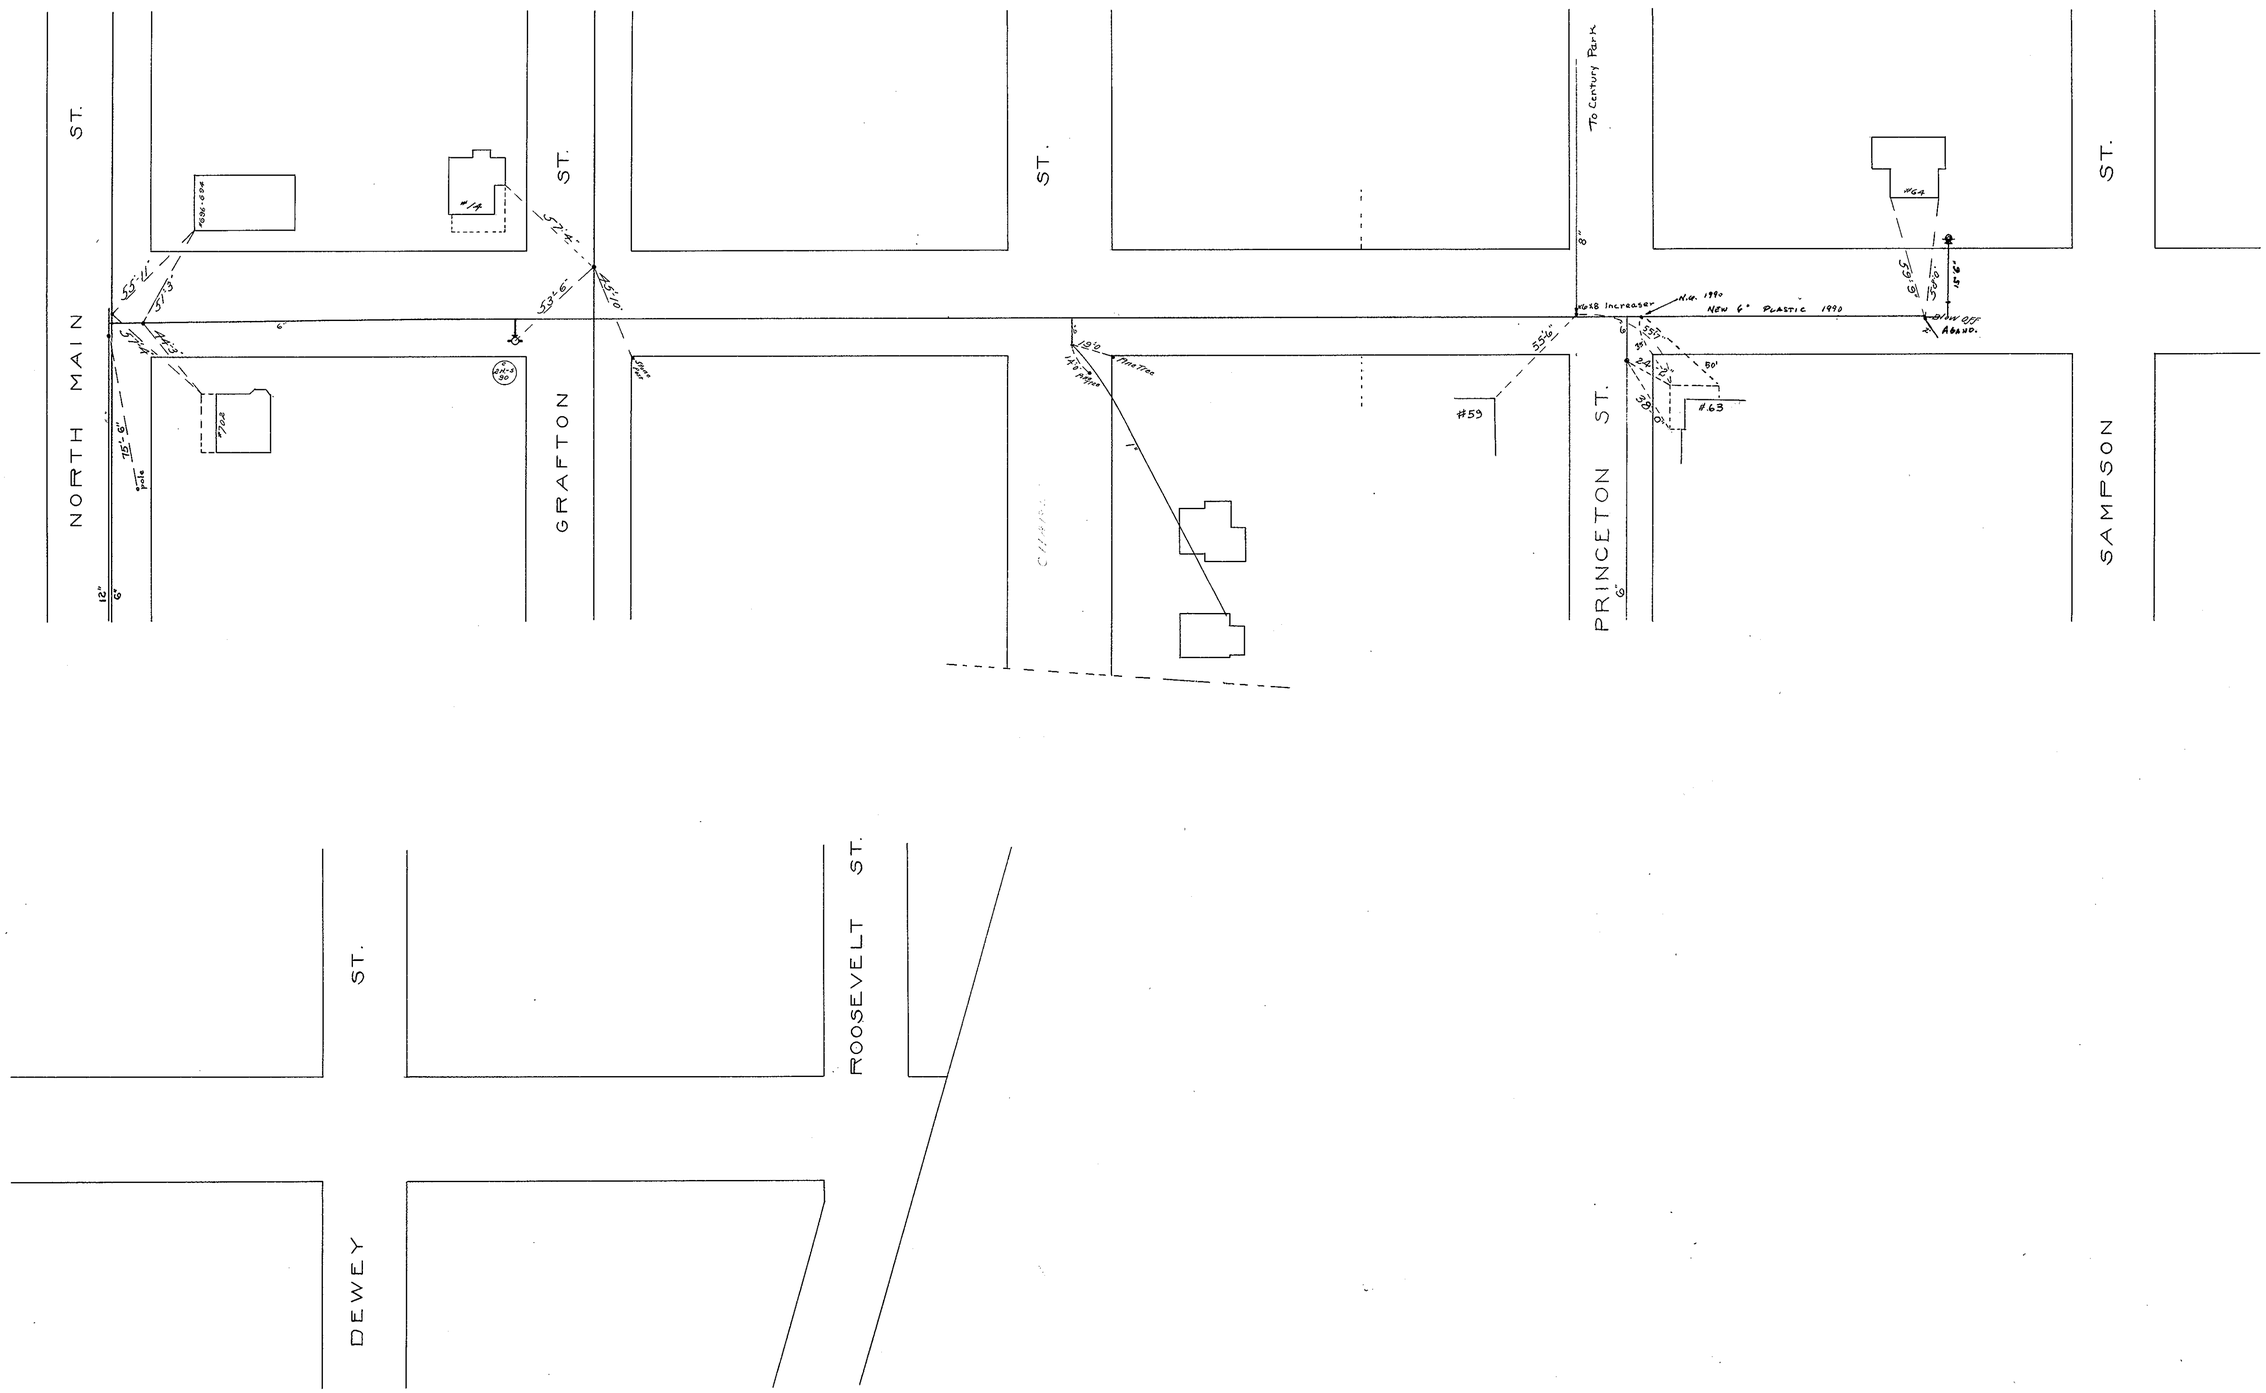
WESTLAND AVE.
NORTH MAIN ST.
GRAFTON ST.
ST.
PRINCETON ST.
SAMPSON ST.
To Century Park
#14
#64
#59
#63
#702
#6x8 Increaser
N.W. 1990
NEW 6" PLASTIC 1990
BLOW OFF
ABAND.
DEWEY ST.
ROOSEVELT ST.

JUL 9 1976