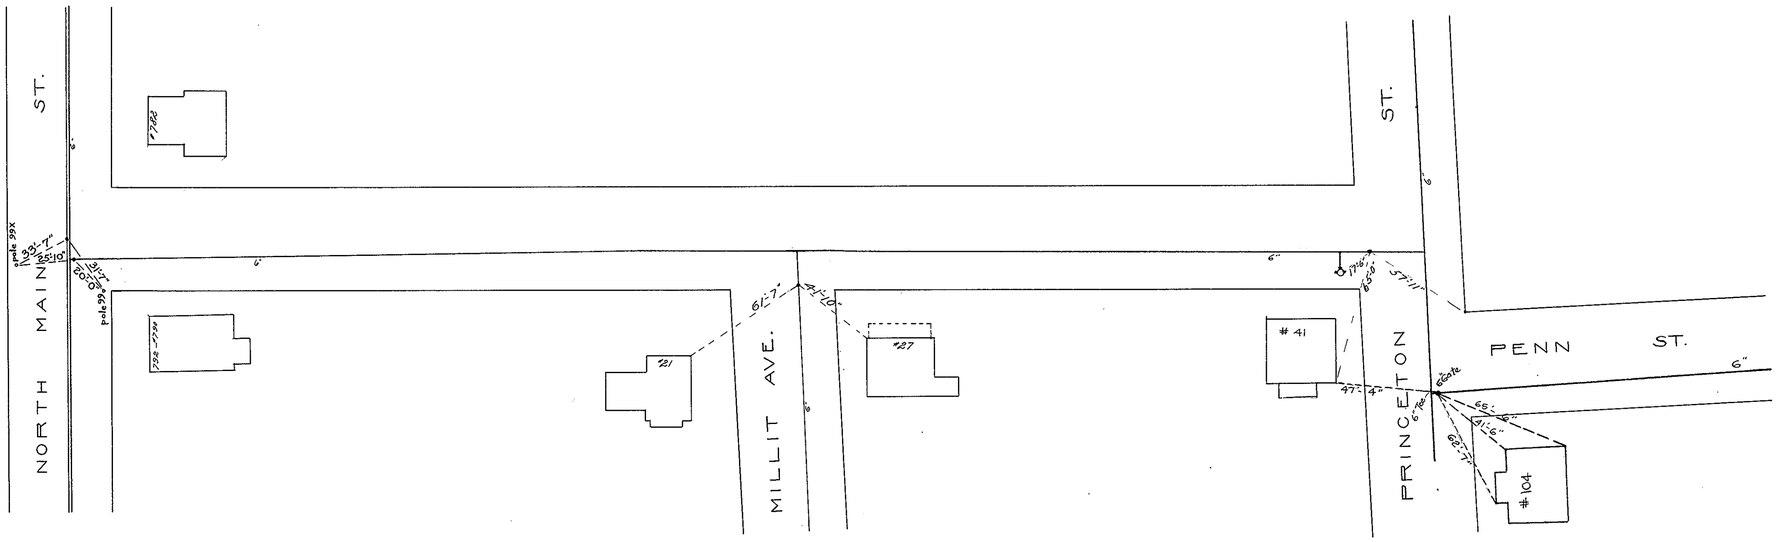

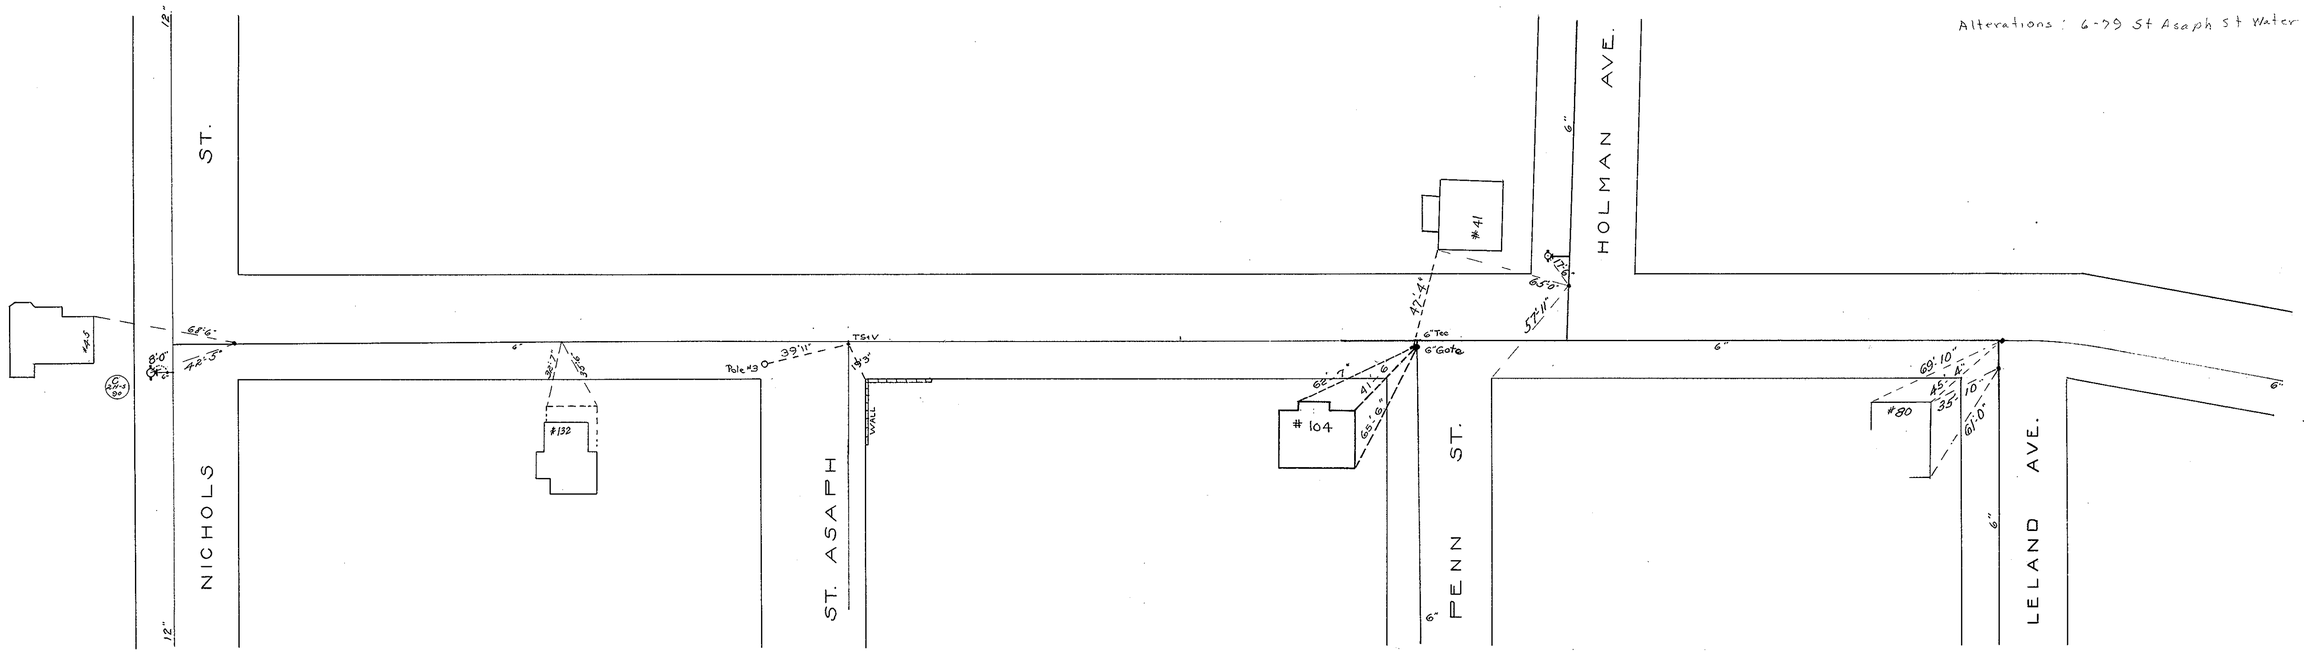

Alterations: 6-79 St Asaph St Water

JUL 9 1976