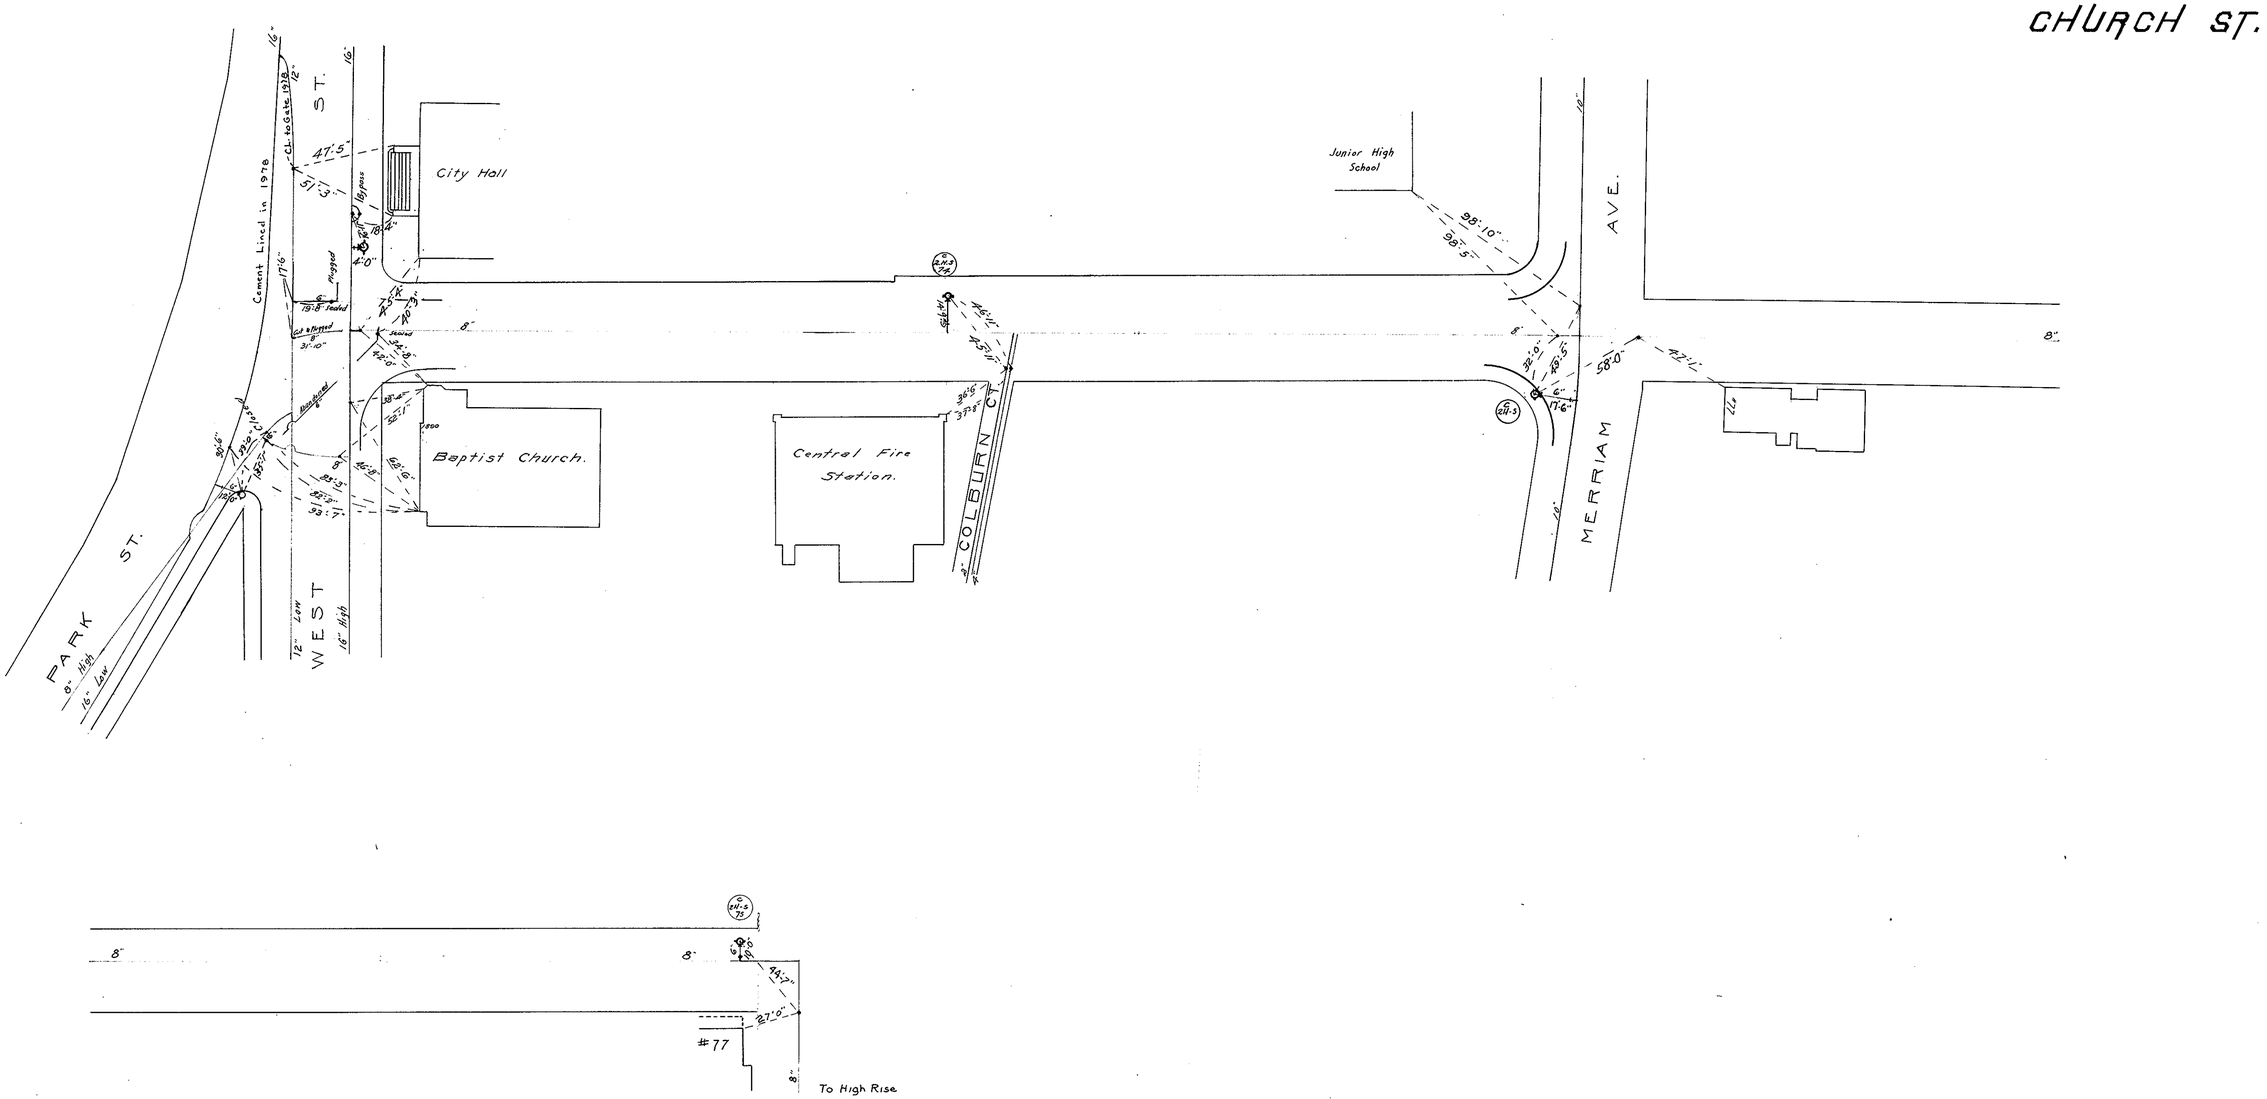
CHURCH ST.
City Hall
Junior High School
Baptist Church.
Central Fire Station.
COLBURN CT.
MERRIAM AVE.
PARK ST.
WEST ST.
Cement Lined in 1978
#77
To High Rise

JUL 9 1976