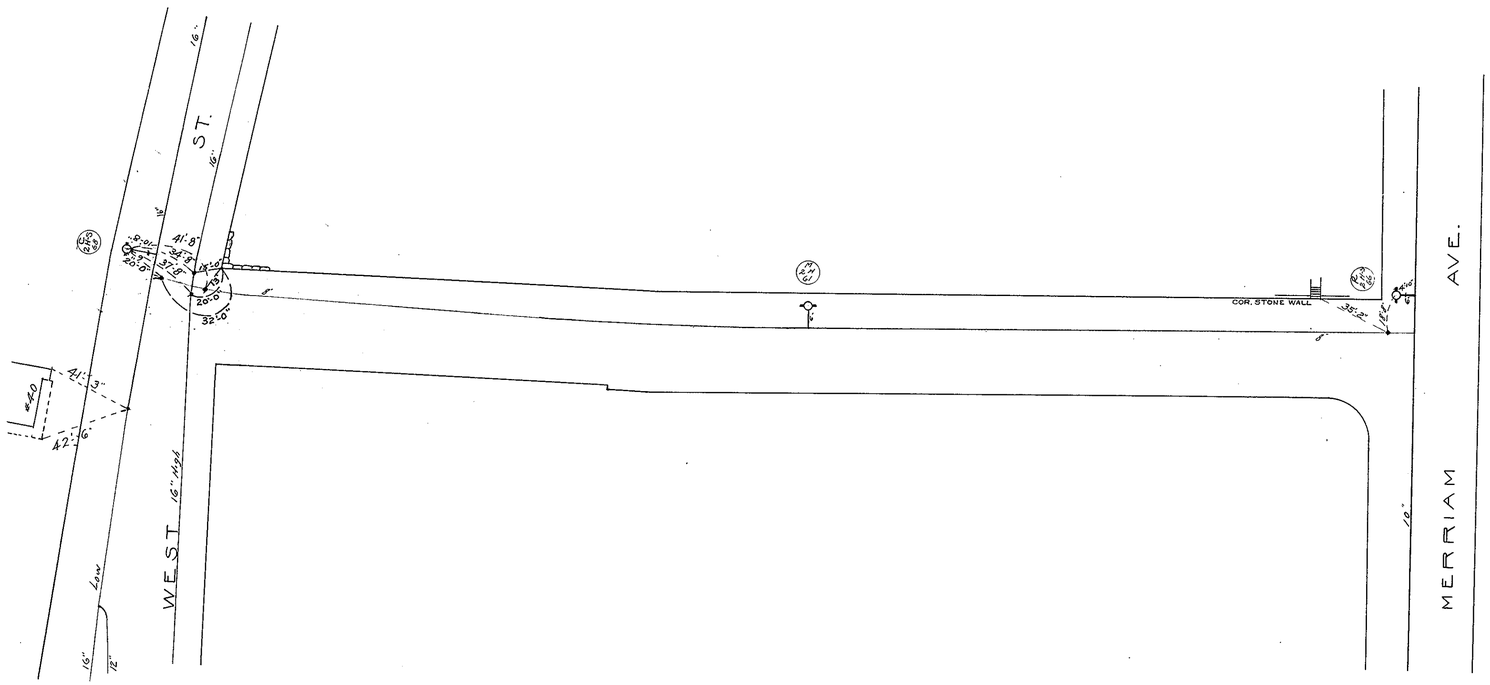

Alterations: 9/7/77 - Ties to gates at School st. and West st. changed.

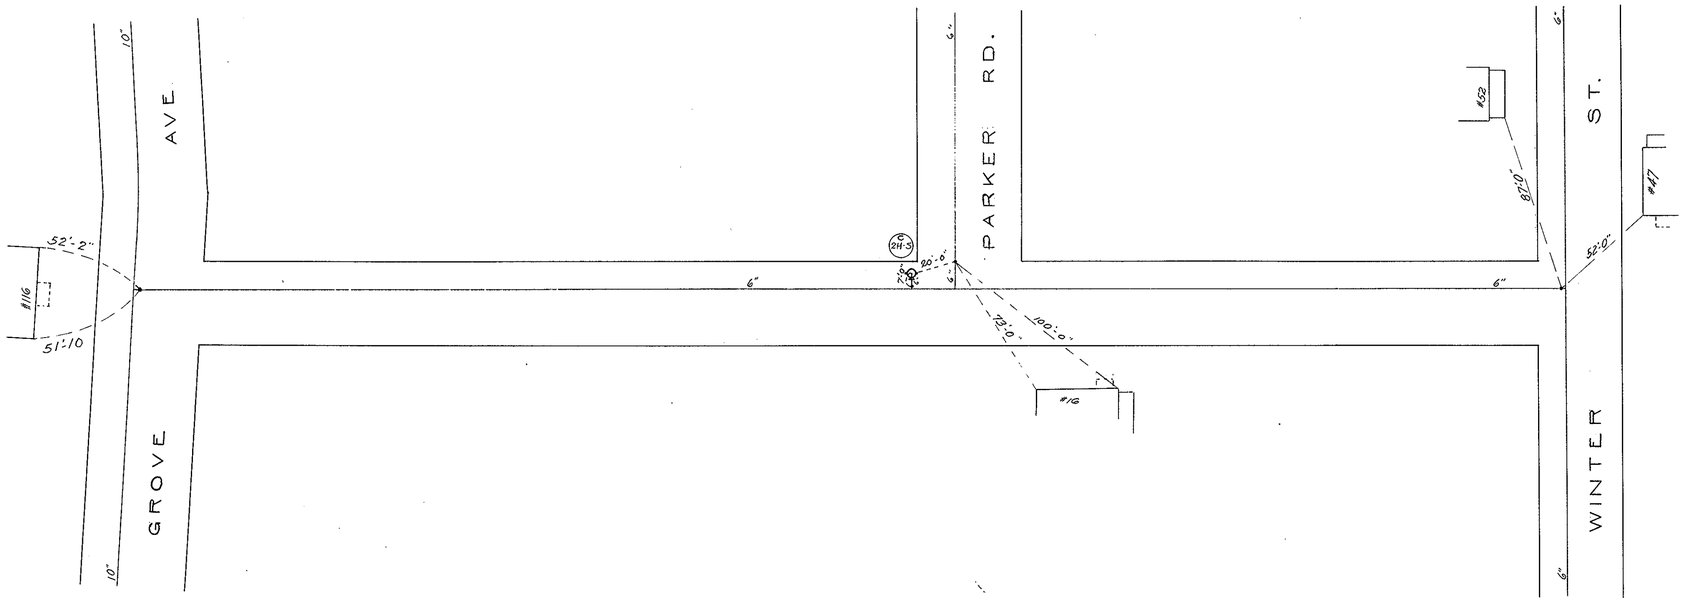

Altered 2/17/54 - Parker Rd. added