ABBOT AVE.

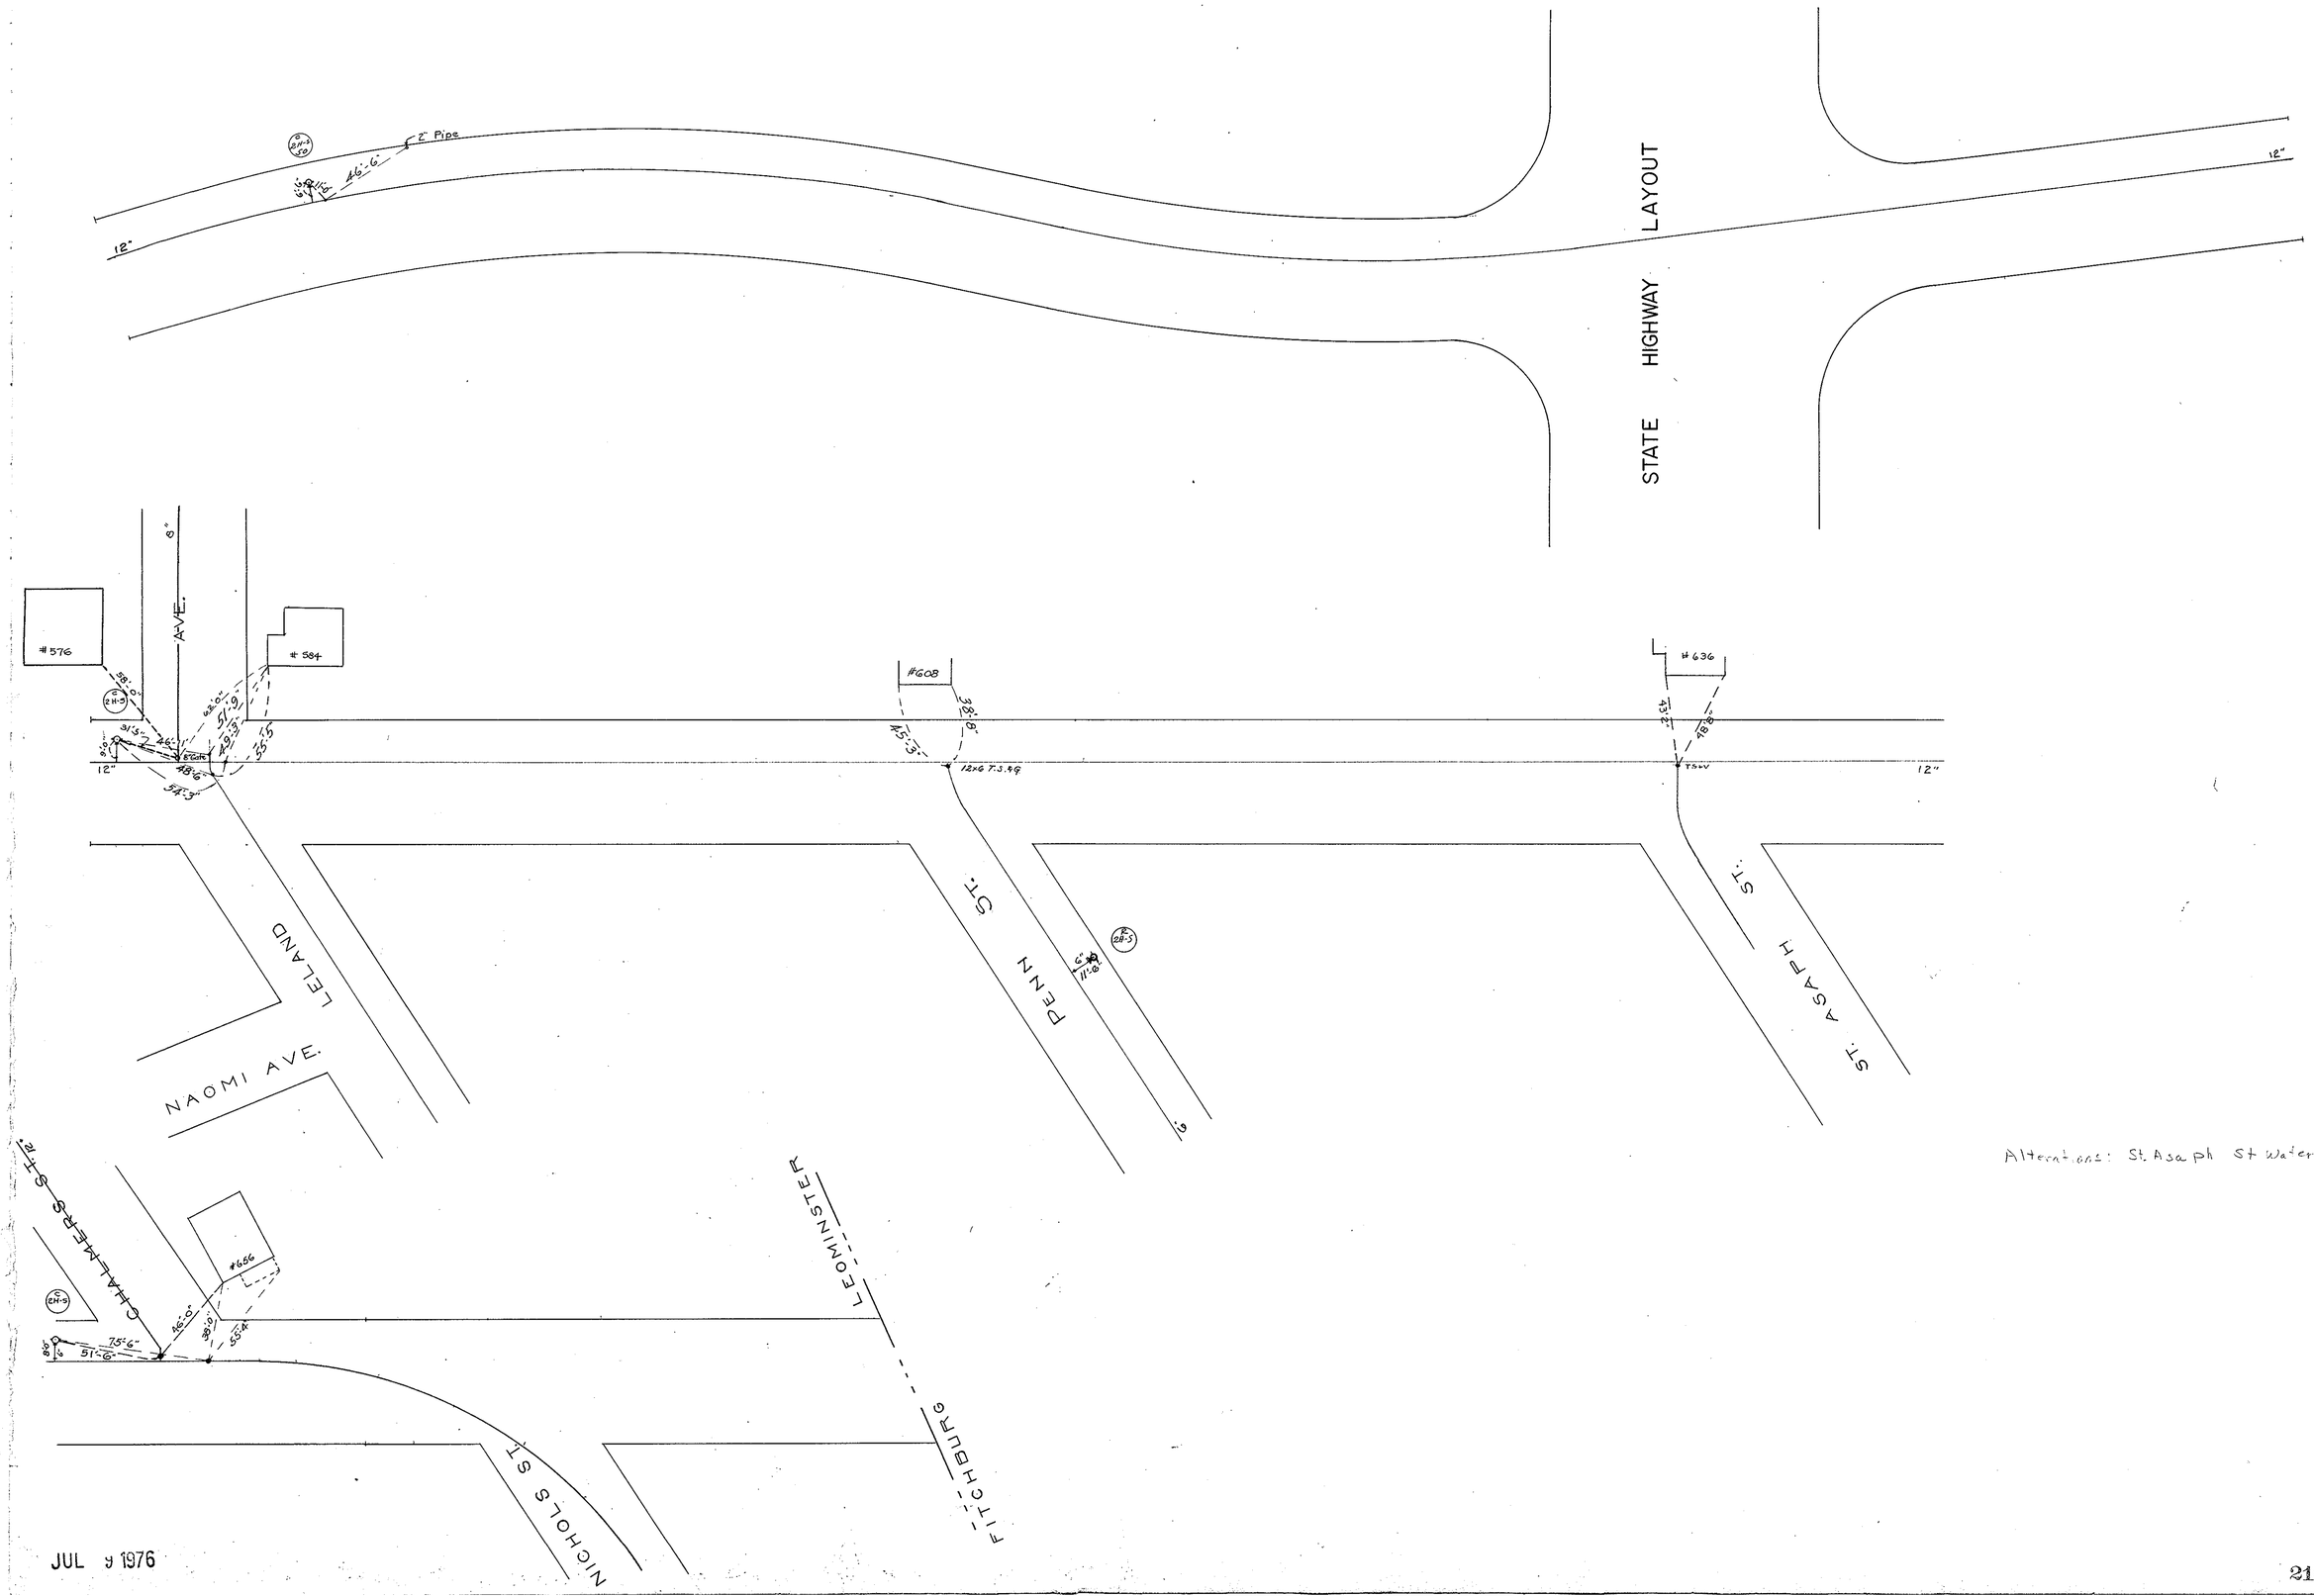

Alterations: St. Asaph St. Water 6-79.

JUL 9 1976