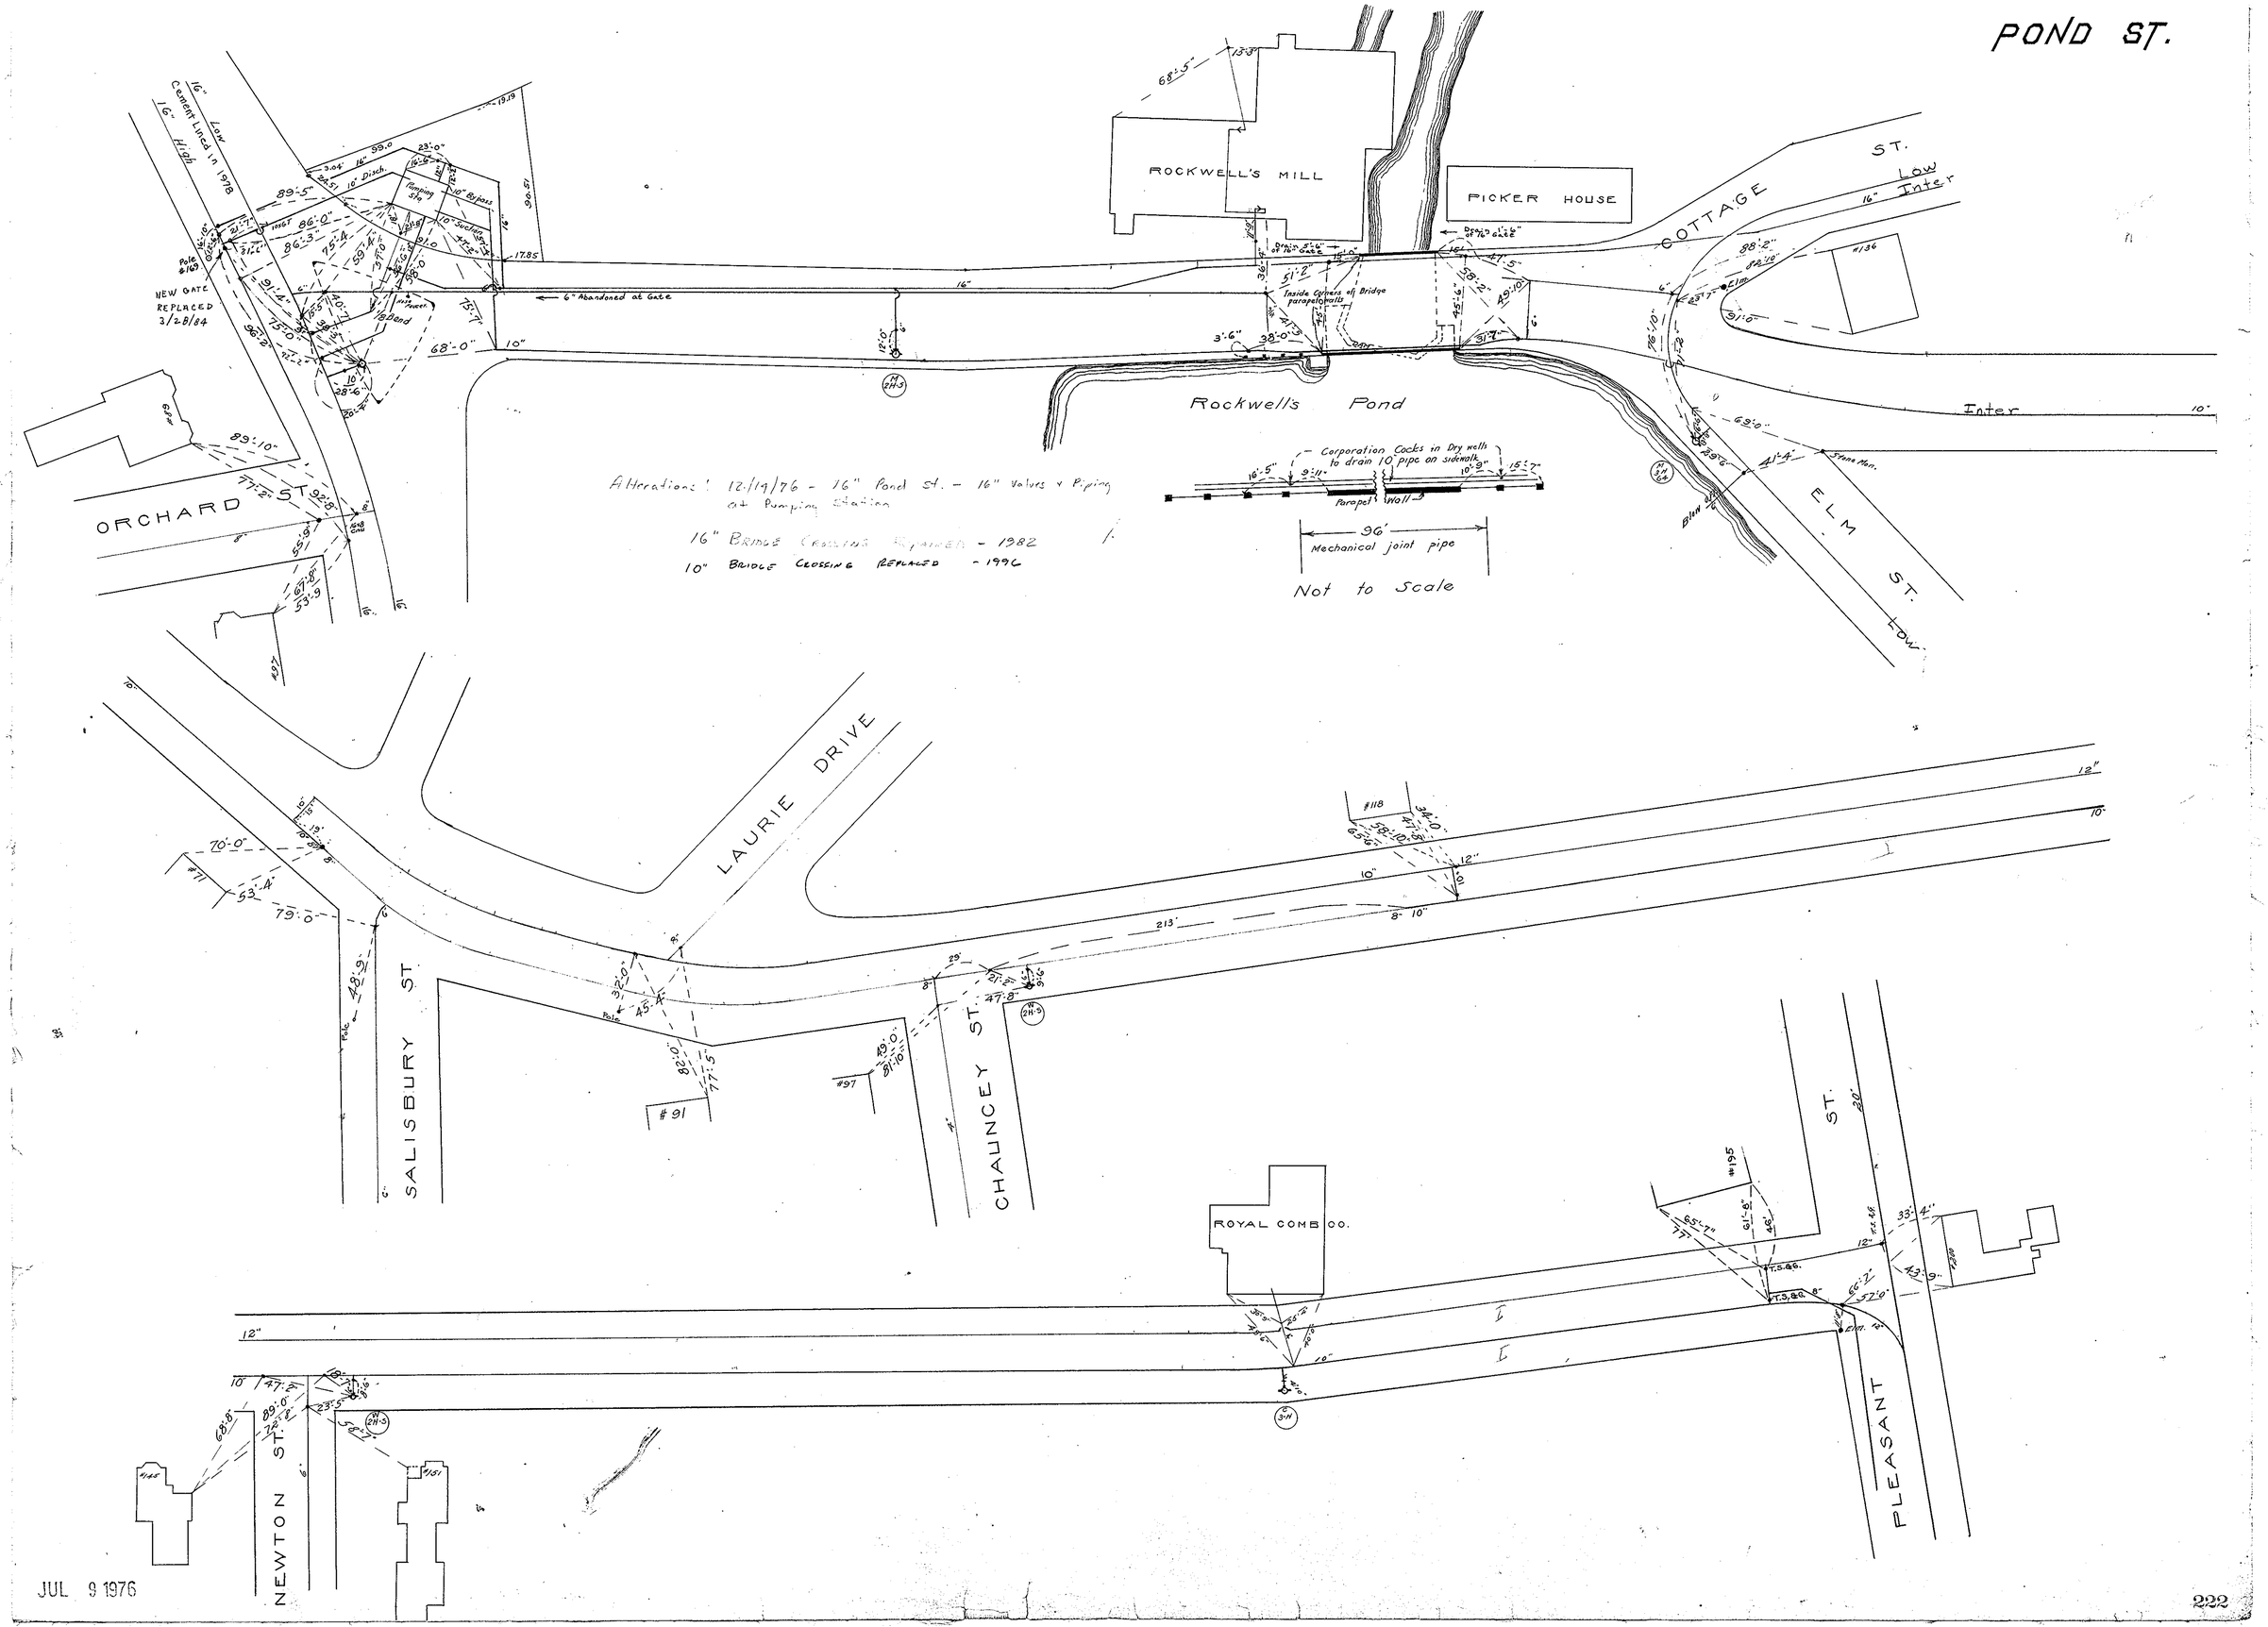
POND ST.
ROCKWELL'S MILL
PICKER HOUSE
COTTAGE ST.
Rockwell's Pond
Alterations: 12/19/76 - 16" Pond St. - 16" Valves & Piping at Pumping Station
16" BRIDGE CROSSING REPAIRED - 1982
10" BRIDGE CROSSING REPLACED - 1996
Corporation Cocks in Dry wells to drain 10" pipe on sidewalk
Parapet Wall
96' Mechanical joint pipe
Not to Scale
NEW GATE REPLACED 3/28/84
6" Abandoned at Gate
Inside Corners of Bridge parapet walls
ORCHARD ST
ELM ST.
LAURIE DRIVE
SALISBURY ST
CHAUNCEY ST.
ROYAL COMB CO.
NEWTON ST.
PLEASANT ST.
JUL 9 1976