BIRCH ST.

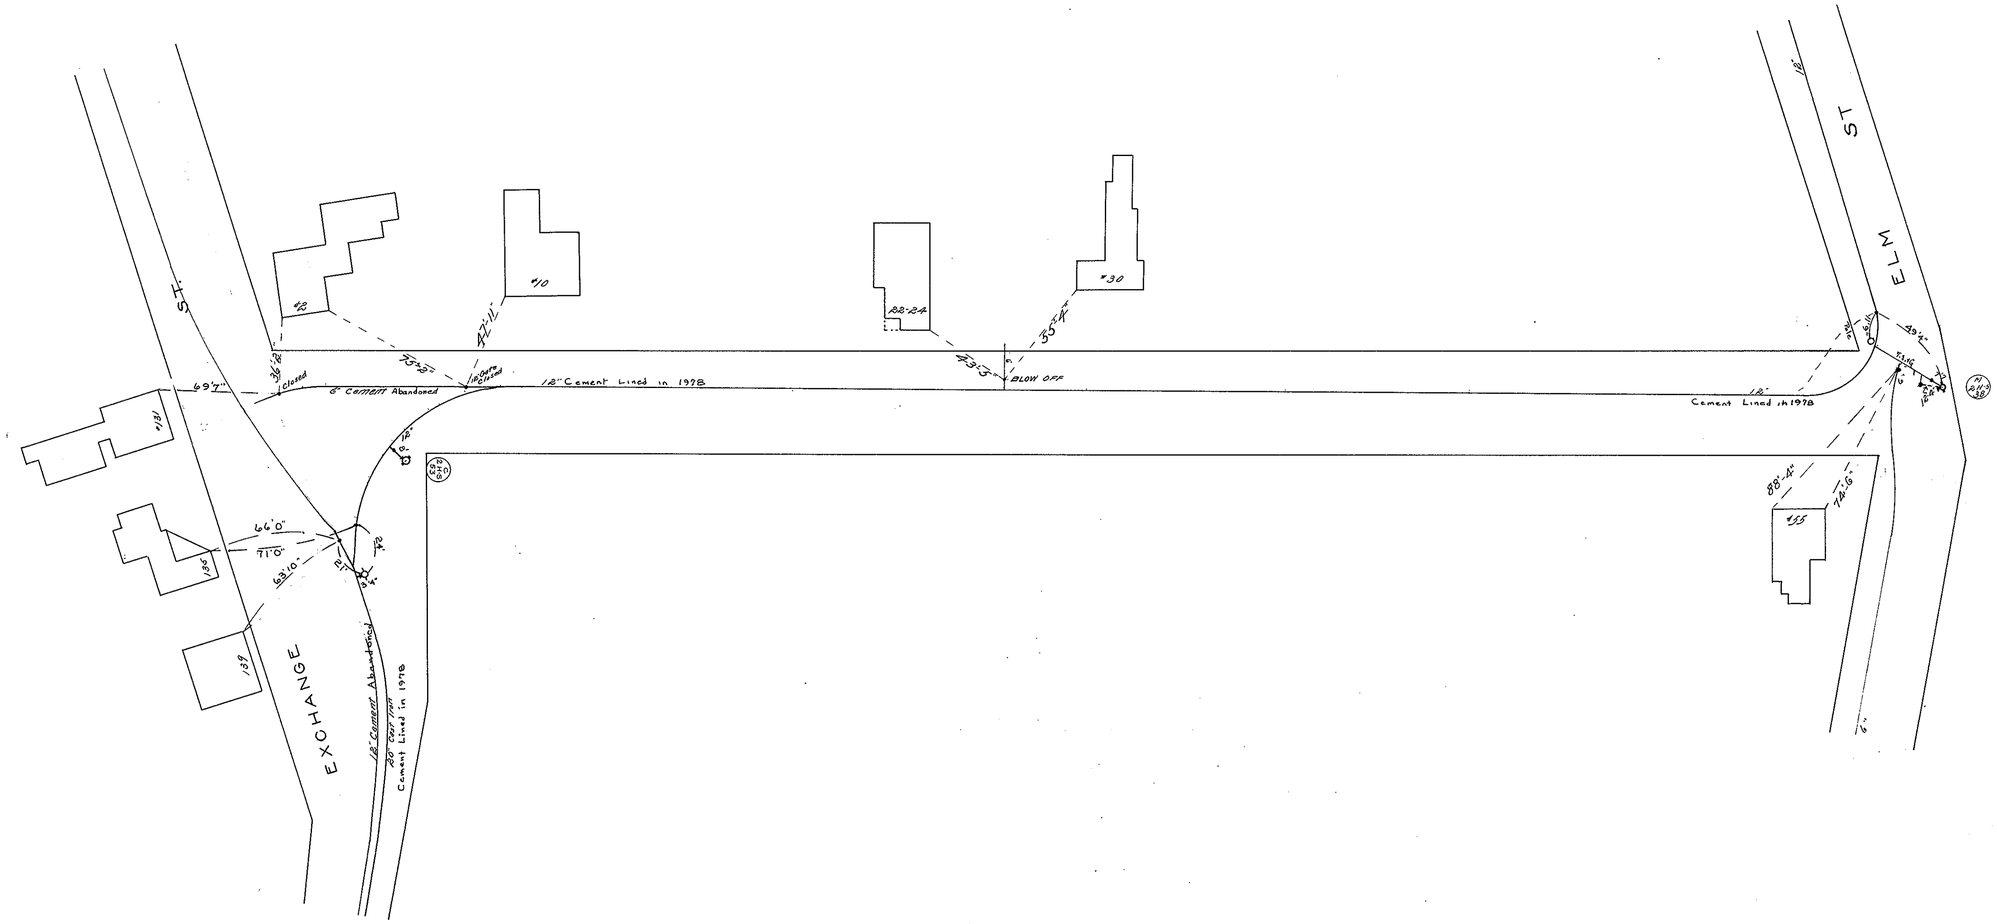


12/78 : Added Gate at Elm St
: Changed Gate at Exchange St
: Cement Lined

JUL 9 1976