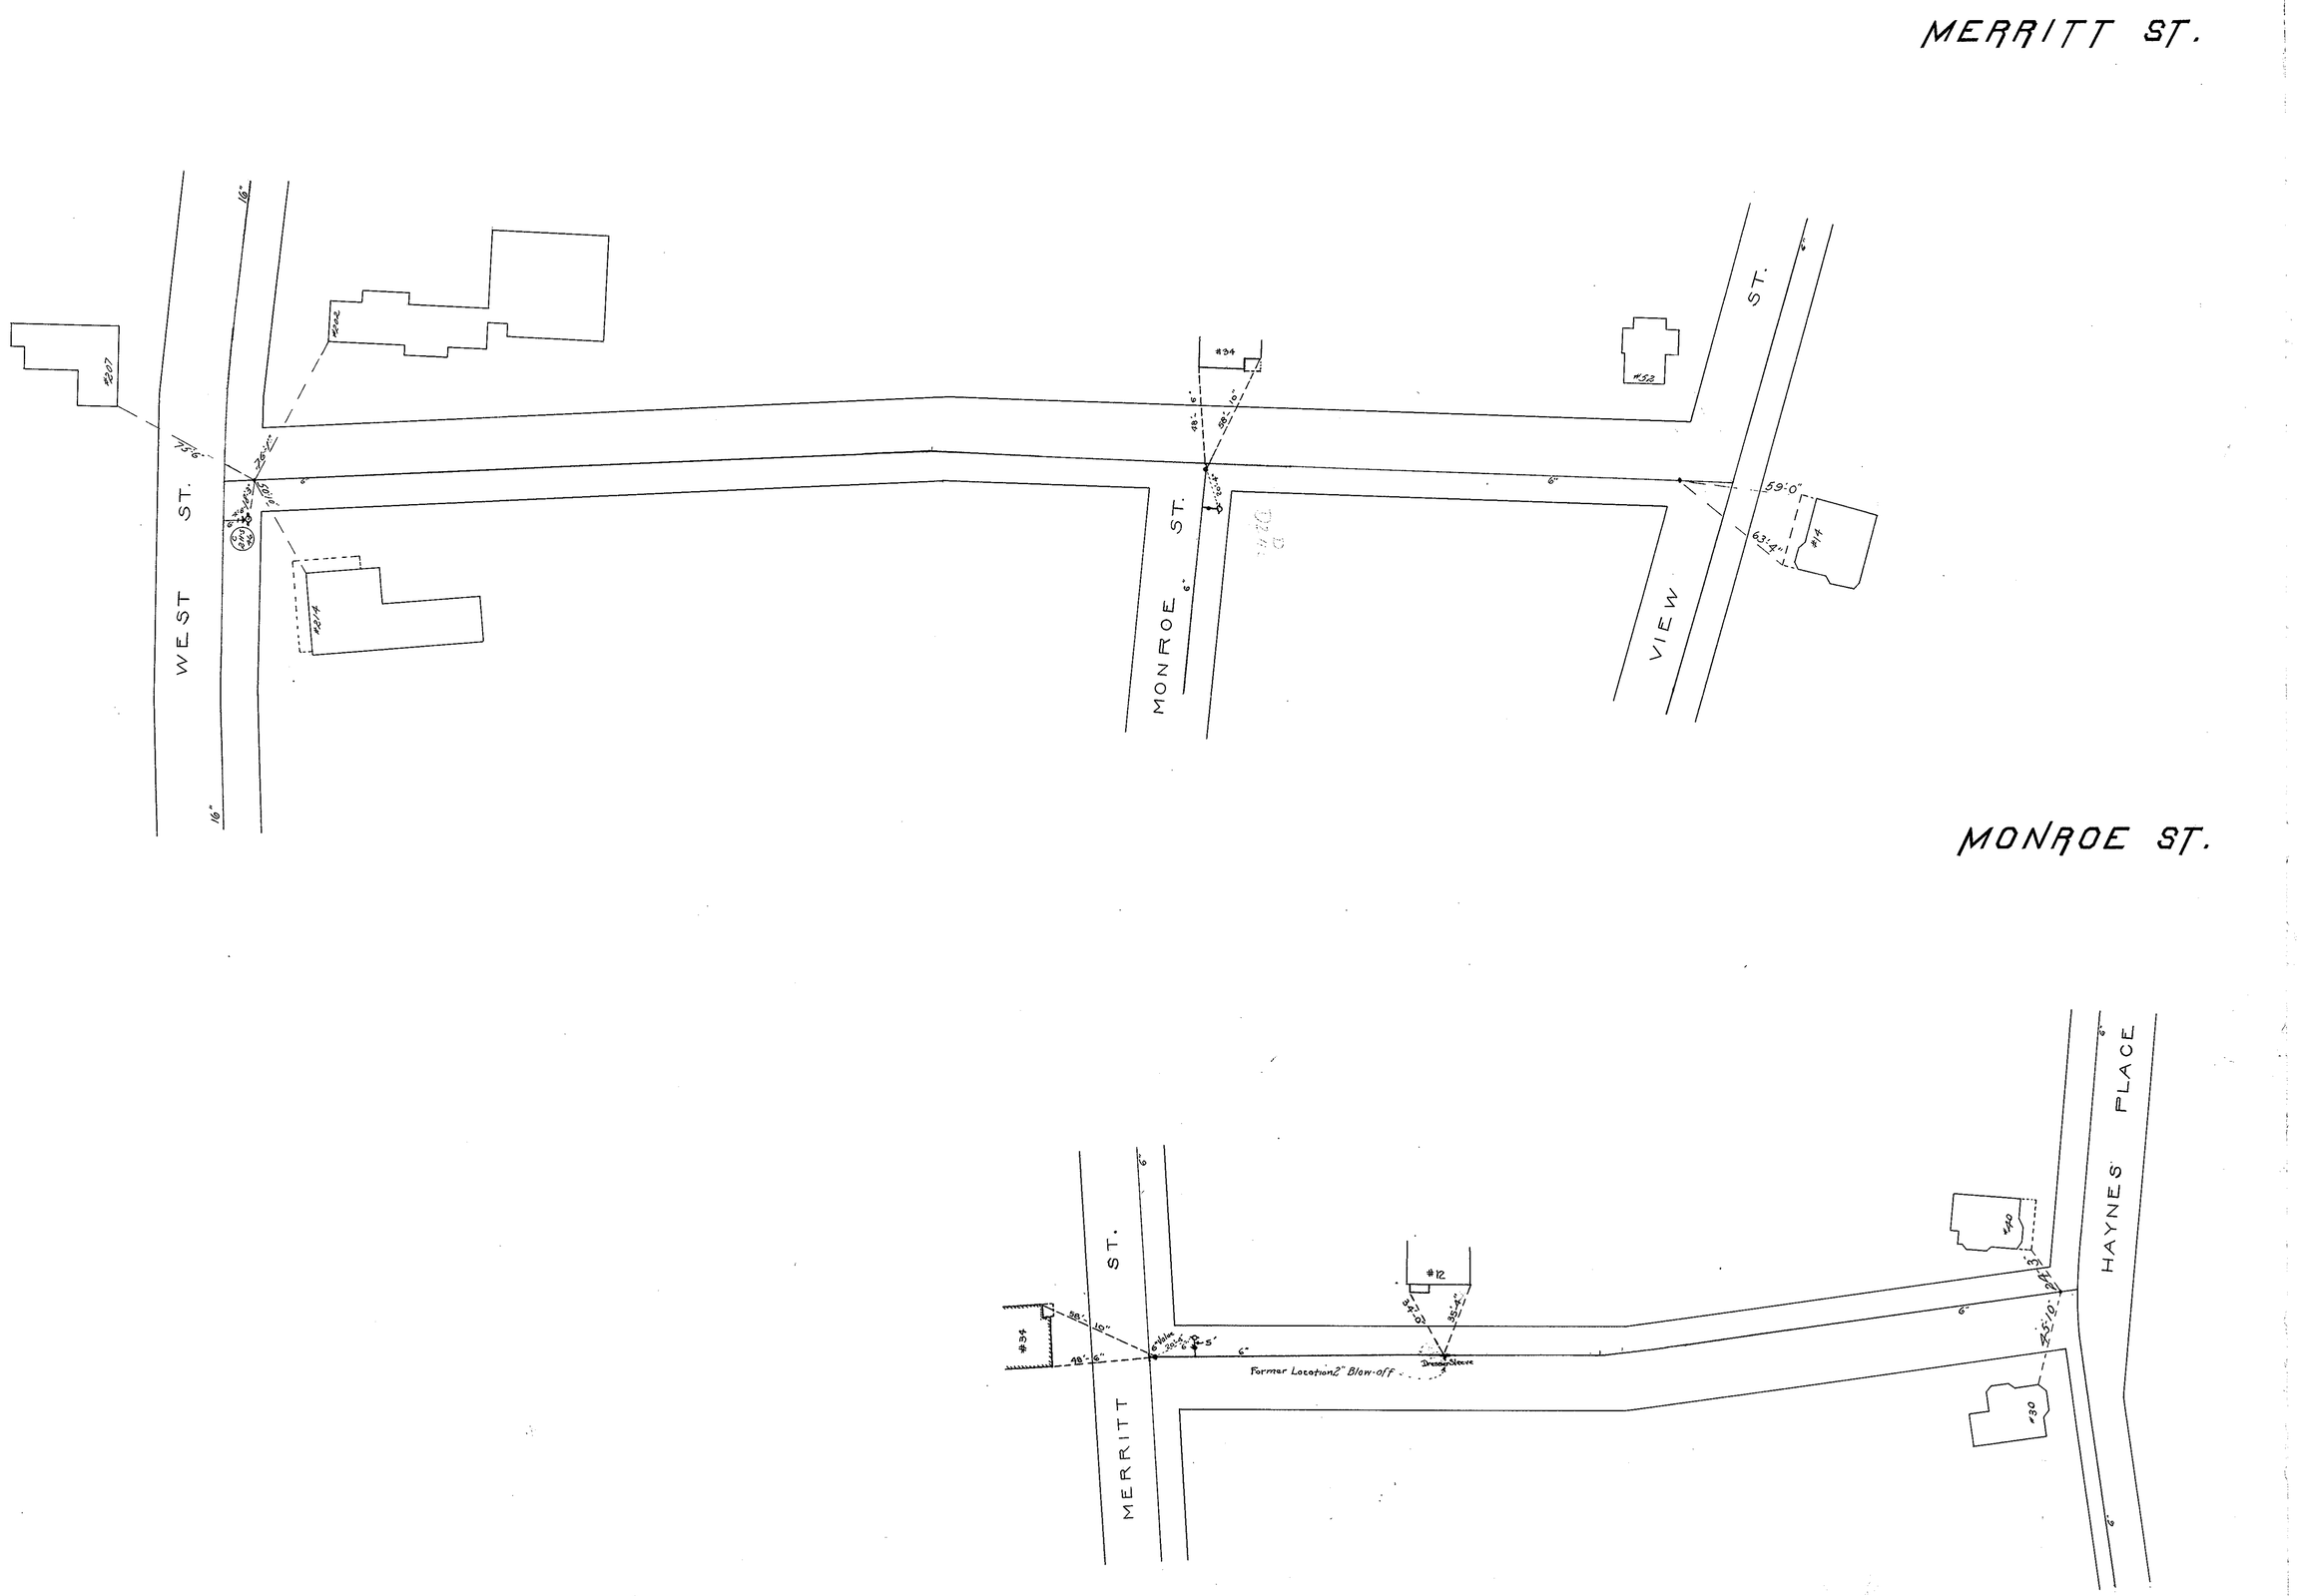
MERRITT ST.
WEST ST.
MONROE ST.
VIEW ST.
#207
#202
#214
#34
#52
#14
59'-0"
63'-4"
MONROE ST.
MERRITT ST.
HAYNES PLACE
#34
#12
#40
#30
Former Location 2" Blow-off
Dresser Sleeve

JUL 9 1970