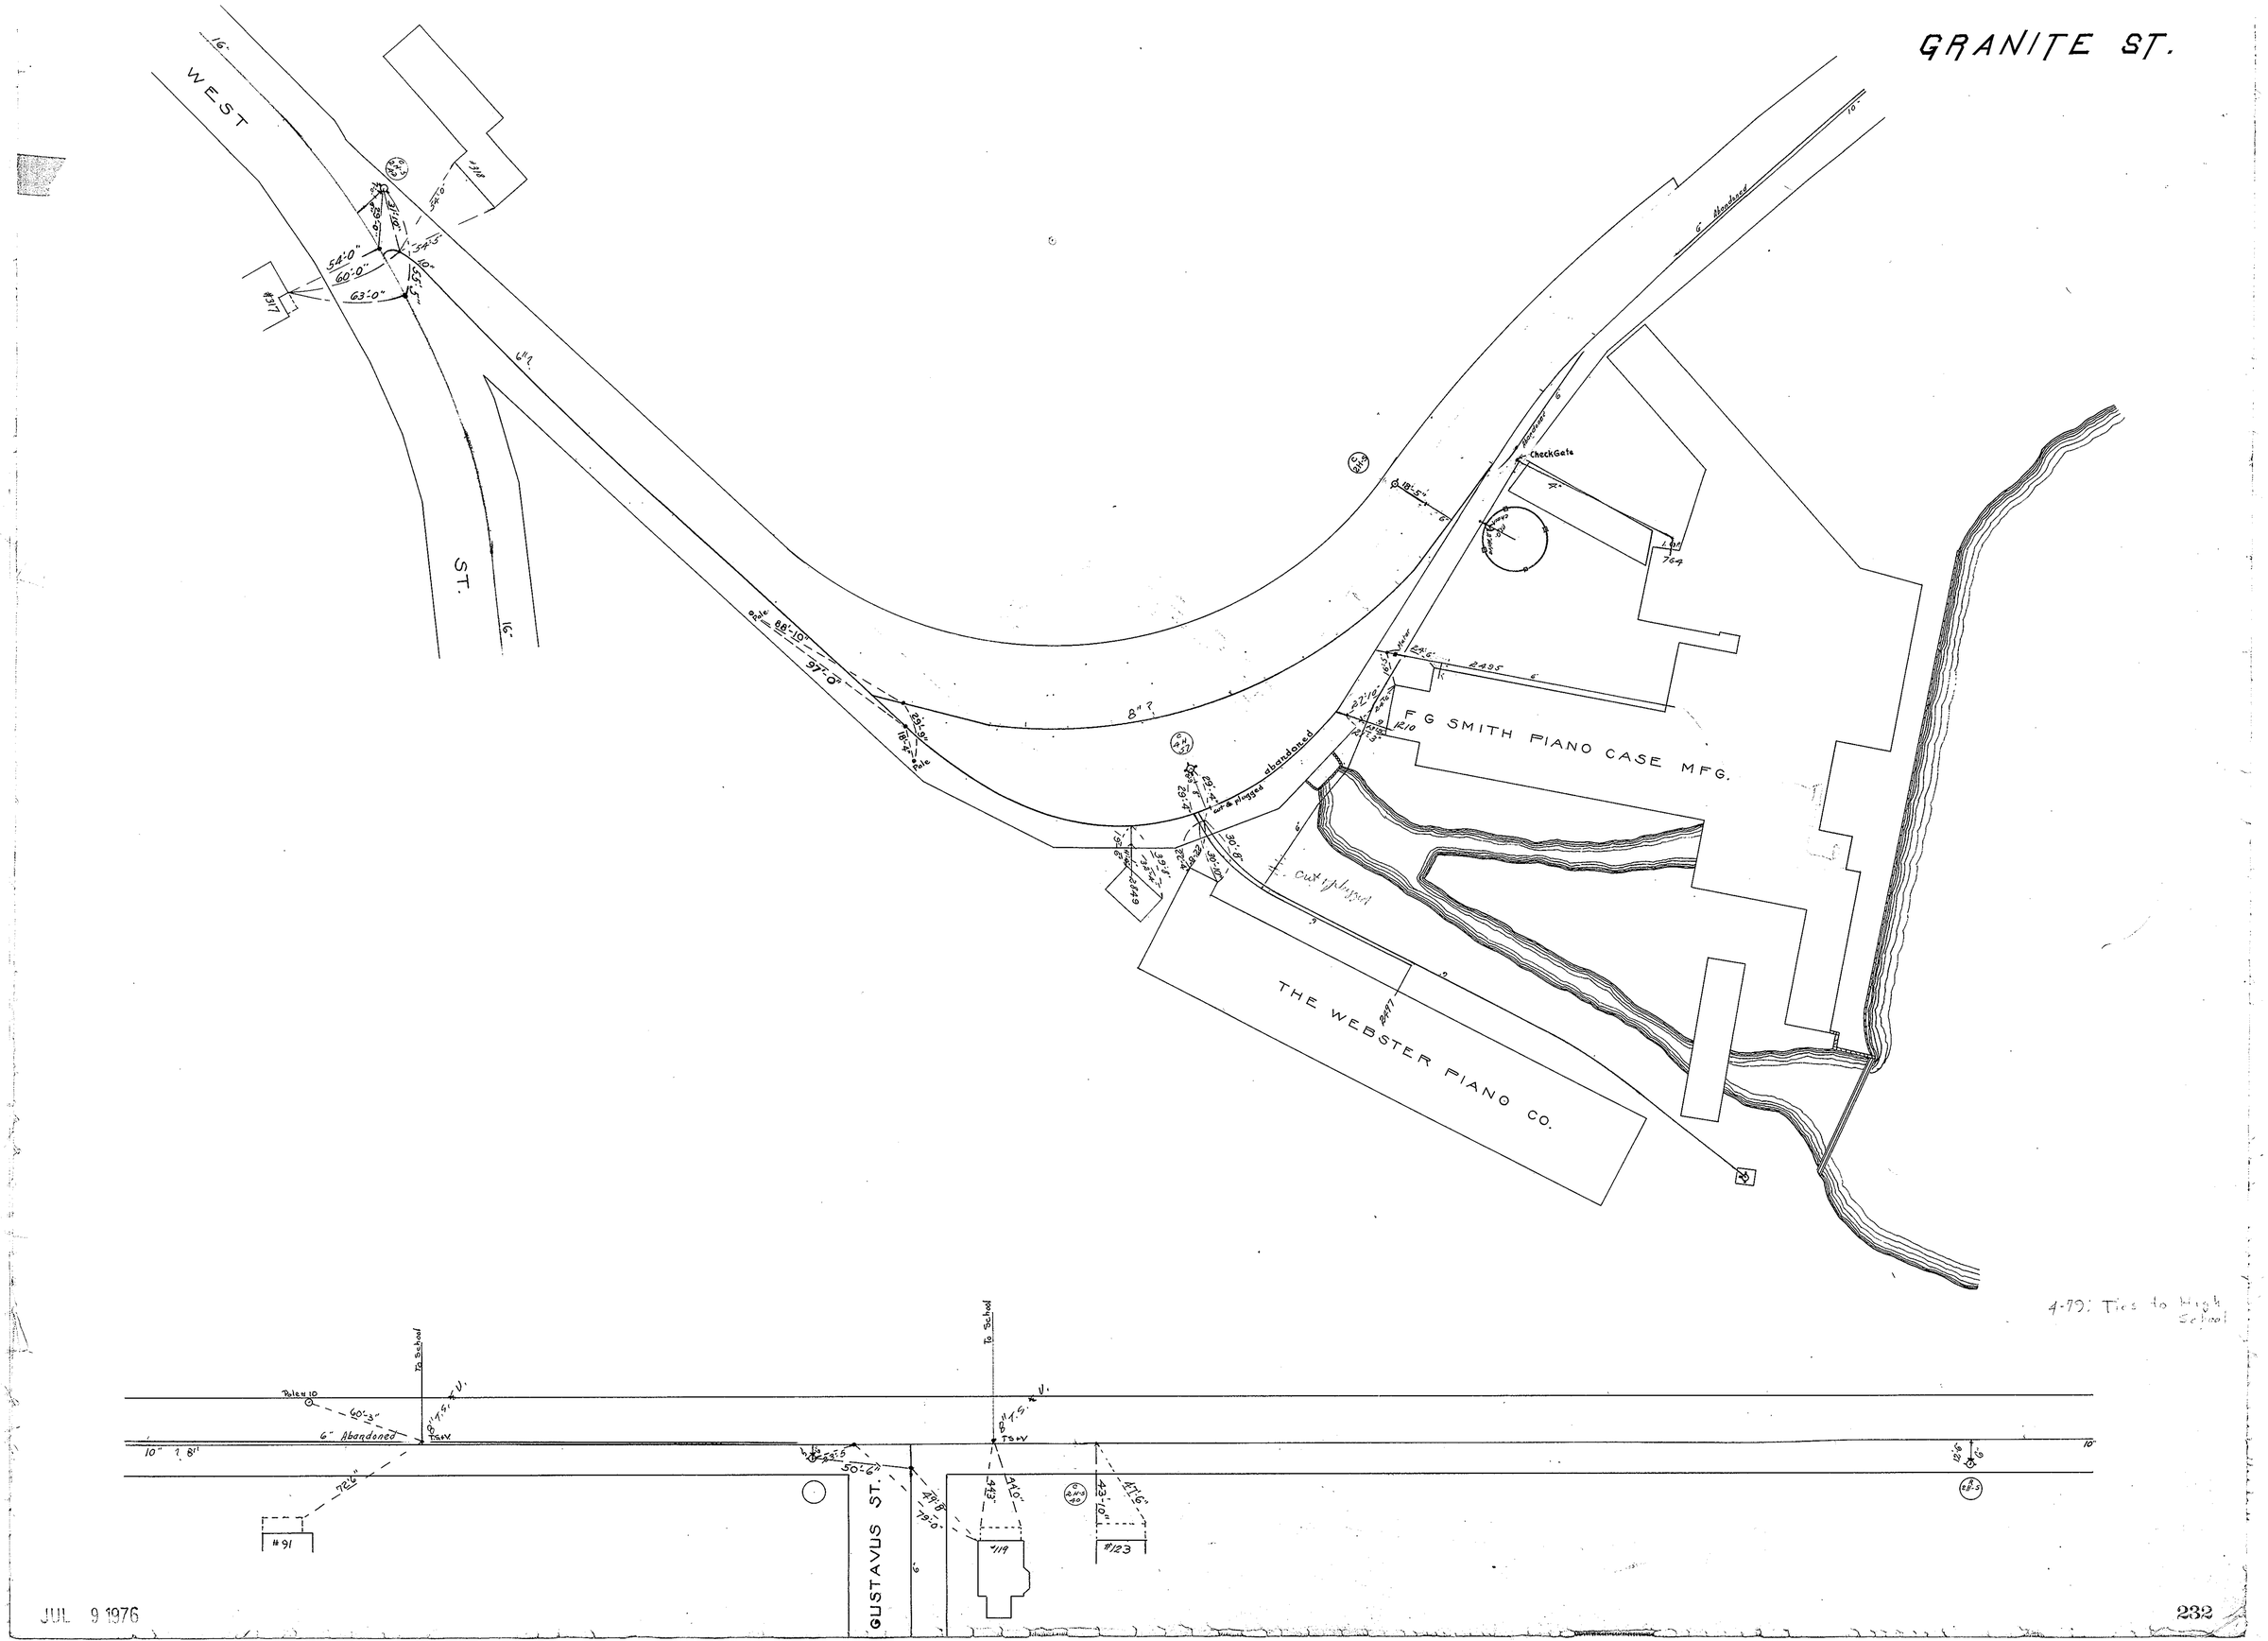
GRANITE ST.
WEST
ST.
F G SMITH PIANO CASE MFG.
THE WEBSTER PIANO CO.
Check Gate
6" Abandoned
abandoned
cut & plugged
To School
GUSTAVUS ST.
#91
#119
#123
#317
4-79: Ties to High School

JUL 9 1976