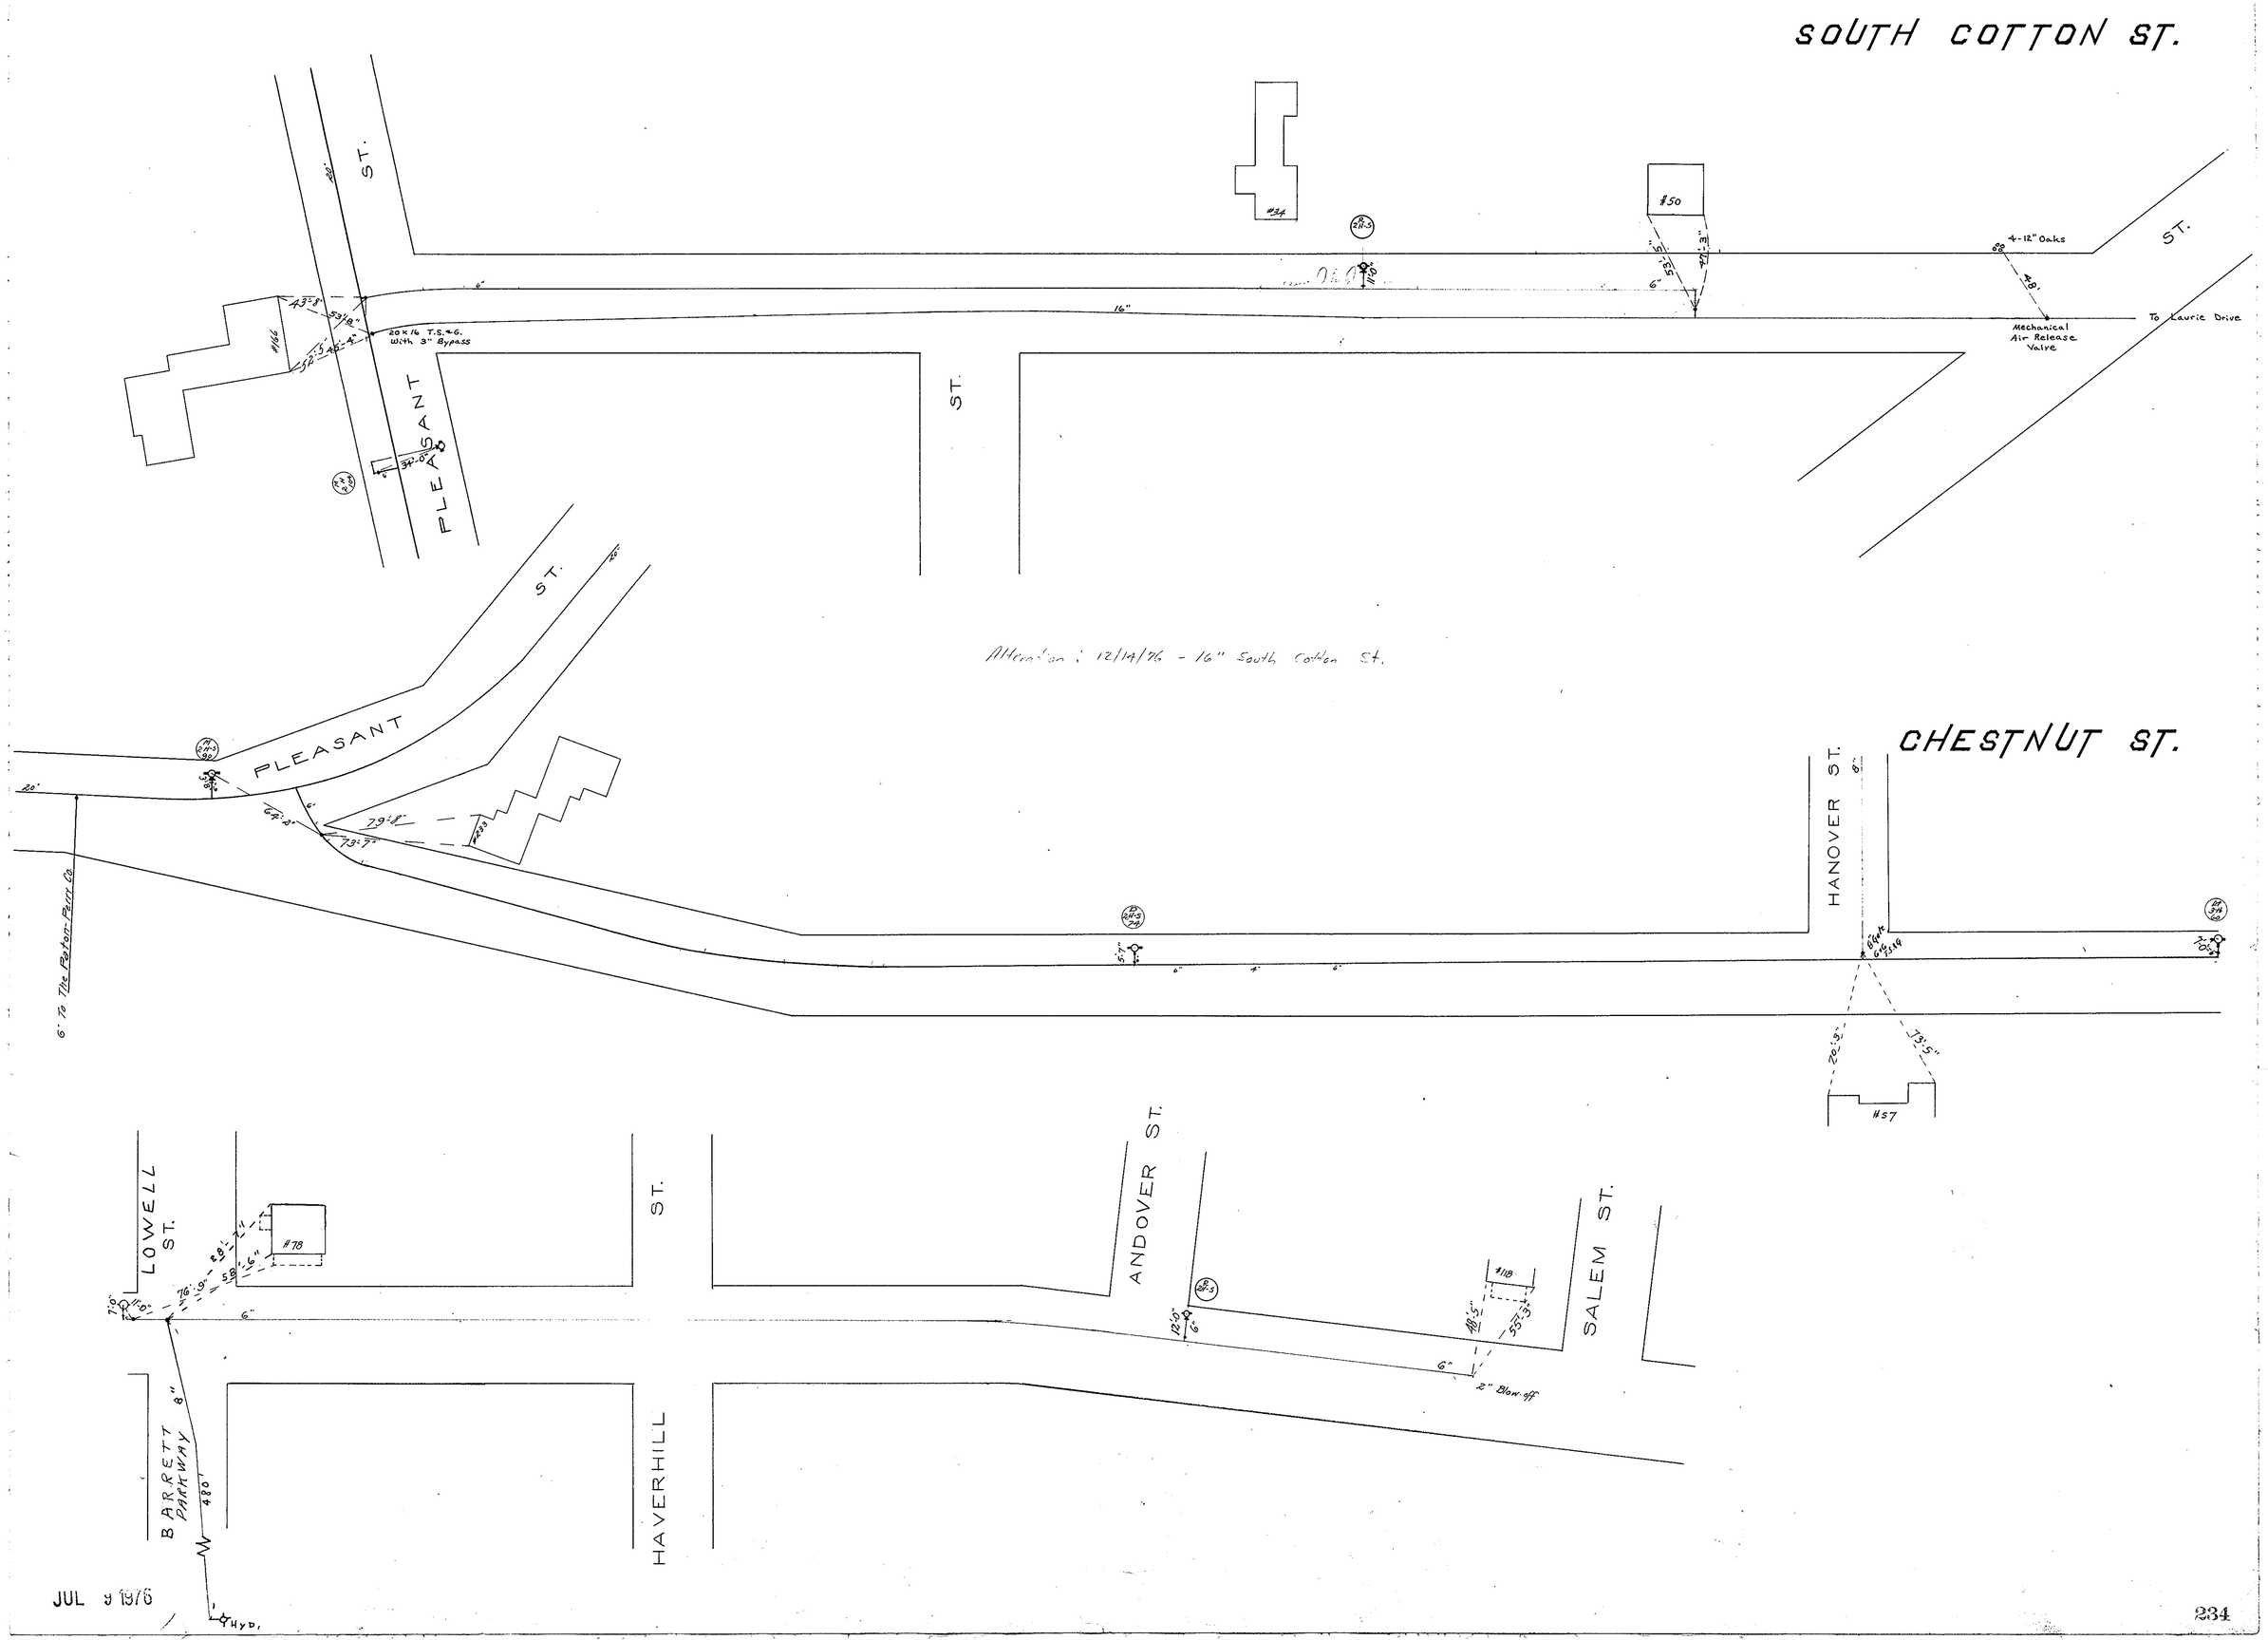
SOUTH COTTON ST.
ST.
#34
#50
4-12" Oaks
ST.
16"
To Laurie Drive
Mechanical Air Release Valve
20 x 16 T.S.&G. with 3" Bypass
#166
PLEASANT
ST.
ST.
Alteration: 12/14/76 - 16" South Cotton St.
CHESTNUT ST.
PLEASANT
ST.
HANOVER ST.
6" To The Paton-Pratt Co.
#57
LOWELL ST.
#78
ST.
ANDOVER ST.
#118
SALEM ST.
2" Blow-off
BARRETT PARKWAY
8"
480'
HAVERHILL
Hyd.
JUL 9 1976
234