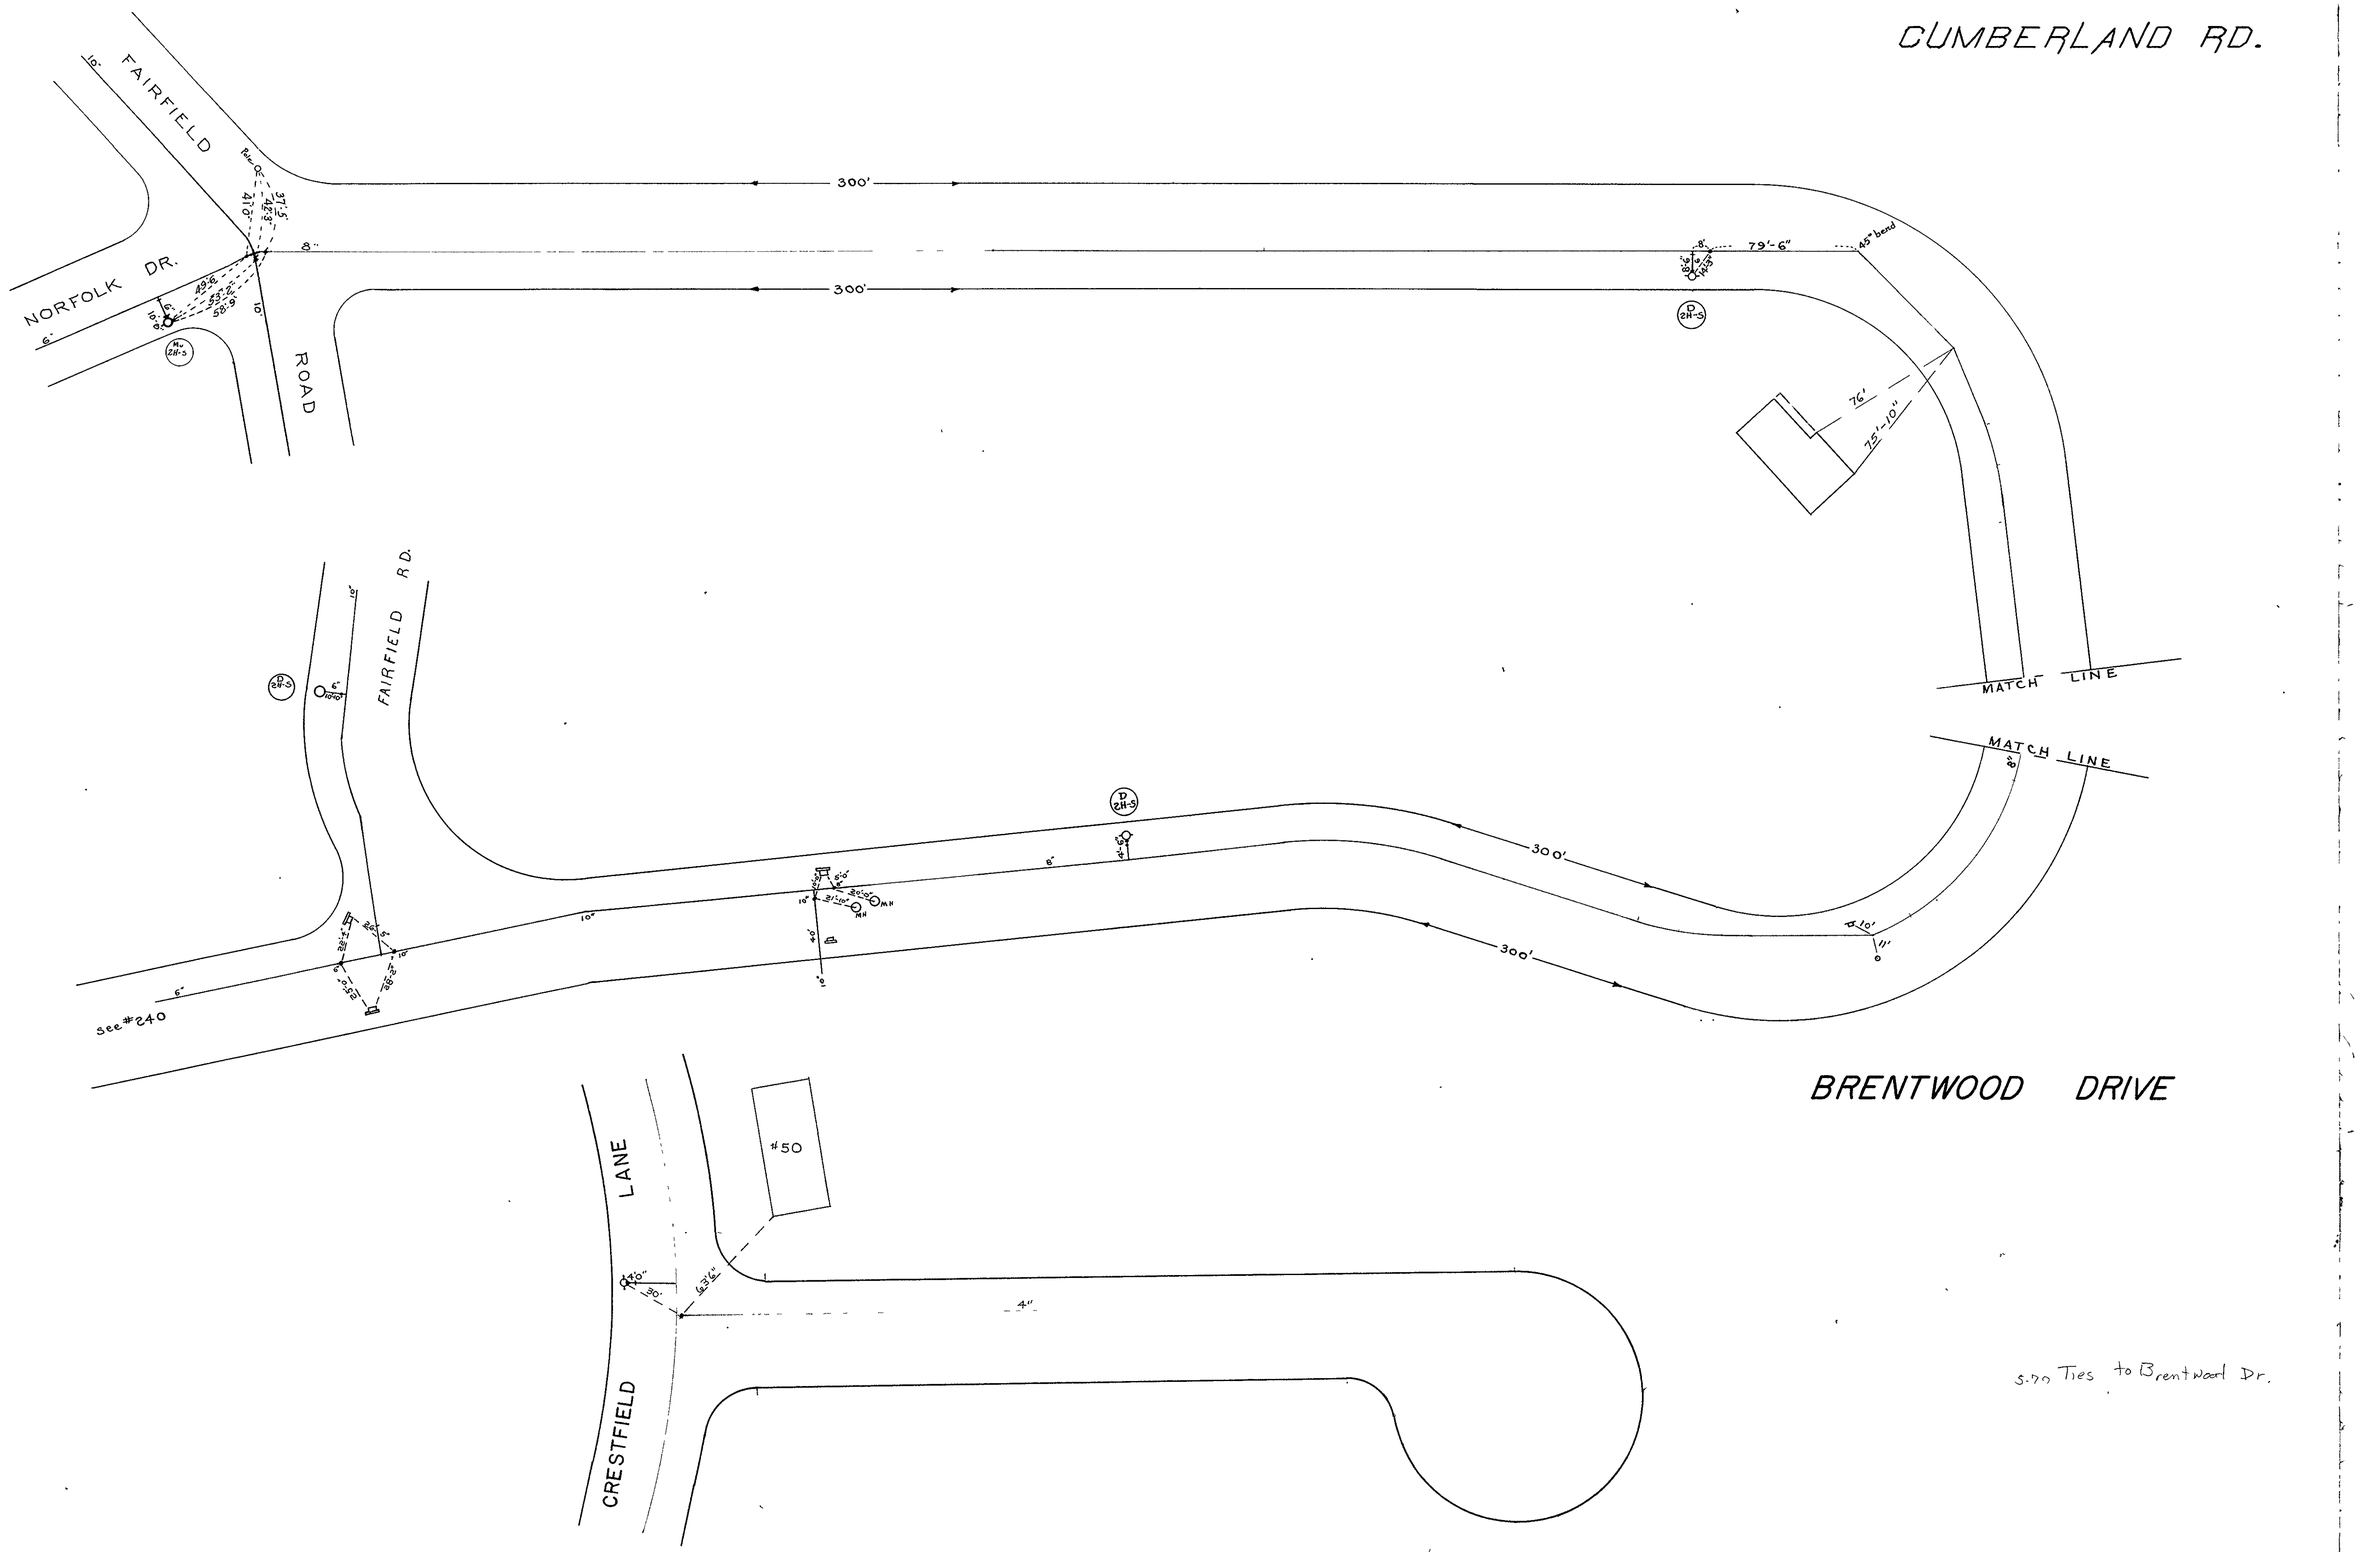
CUMBERLAND RD.
FAIRFIELD
NORFOLK DR.
ROAD
300'
300'
79'-6"
45° bend
76'
75'-10"
MATCH LINE
MATCH LINE
FAIRFIELD RD.
300'
300'
see #240
BRENTWOOD DRIVE
LANE
CRESTFIELD
#50
5.70 Ties to Brentwood Dr.

JUL 9 1973