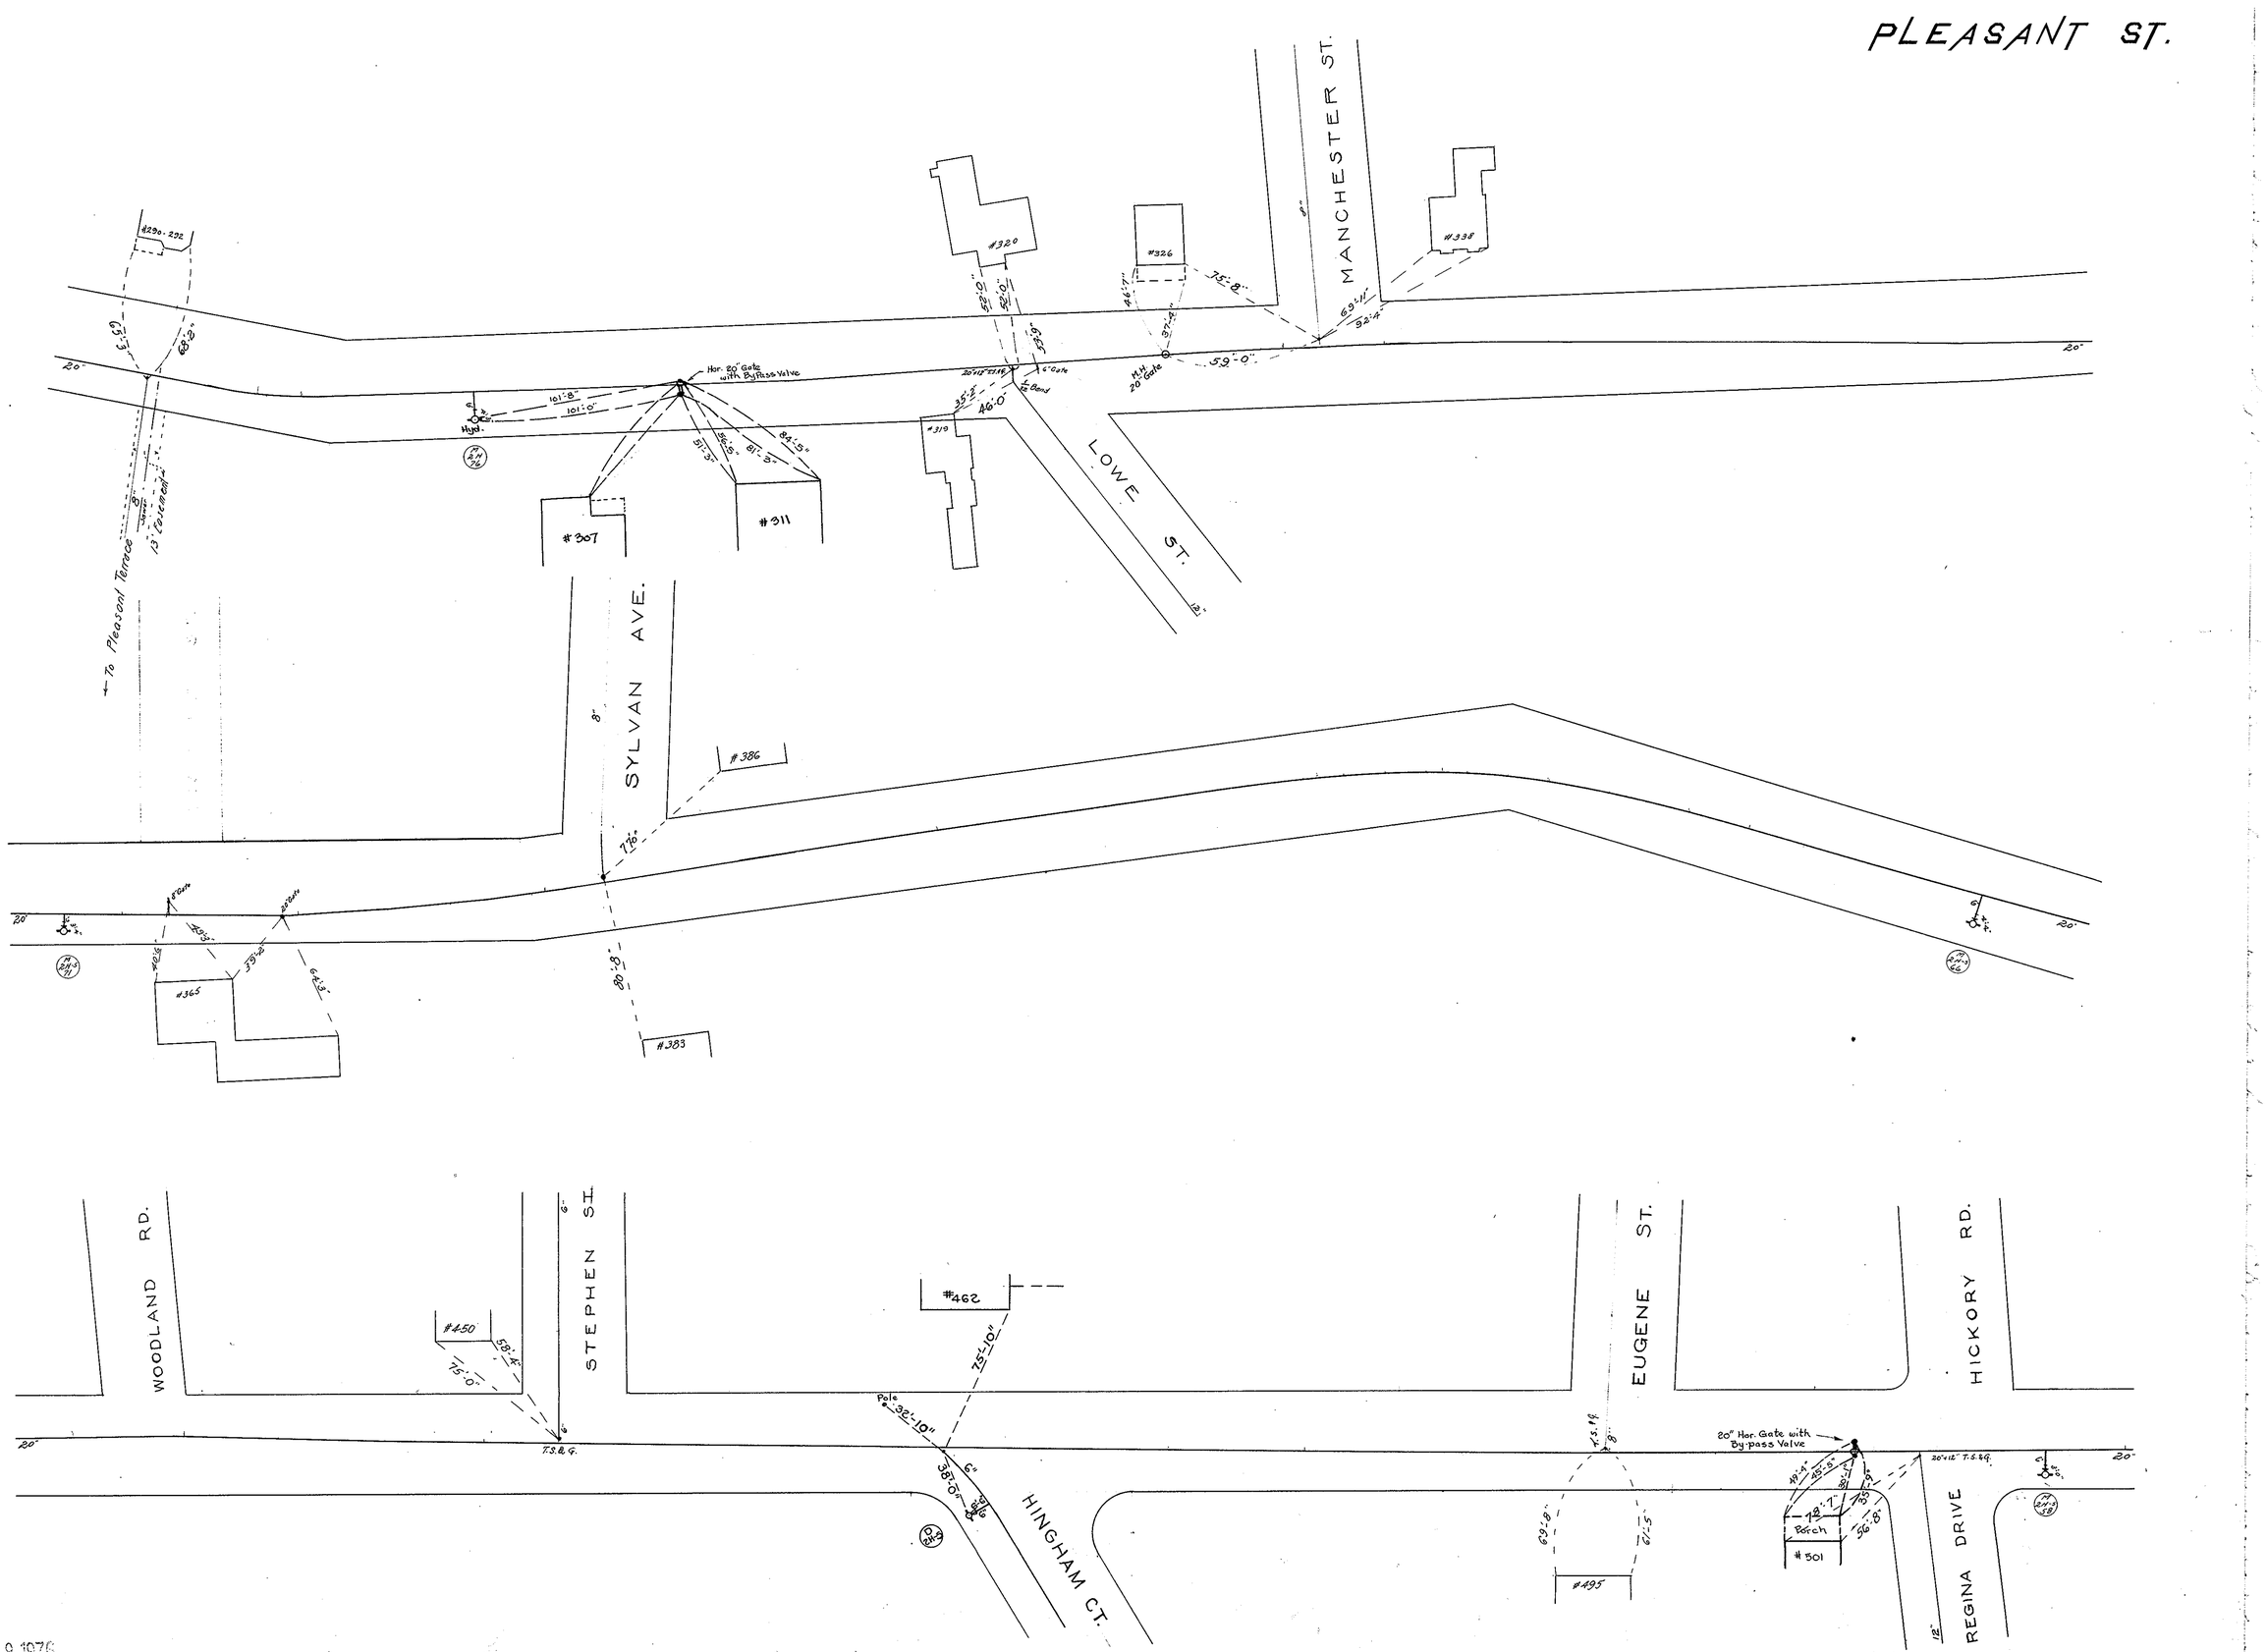
PLEASANT ST.
MANCHESTER ST.
LOWE ST.
SYLVAN AVE.
WOODLAND RD.
STEPHEN ST.
EUGENE ST.
HICKORY RD.
HINGHAM CT.
REGINA DRIVE
#290-292
#320
#326
#338
#319
#307
#311
#386
#365
#383
#450
#462
#495
#501
Hor. 20" Gate with By-Pass Valve
20" Hor. Gate with By-pass Valve
To Pleasant Terrace
Porch
Pole
T.S.&G.
20"
12"
8"
6"

JUL 9 1976