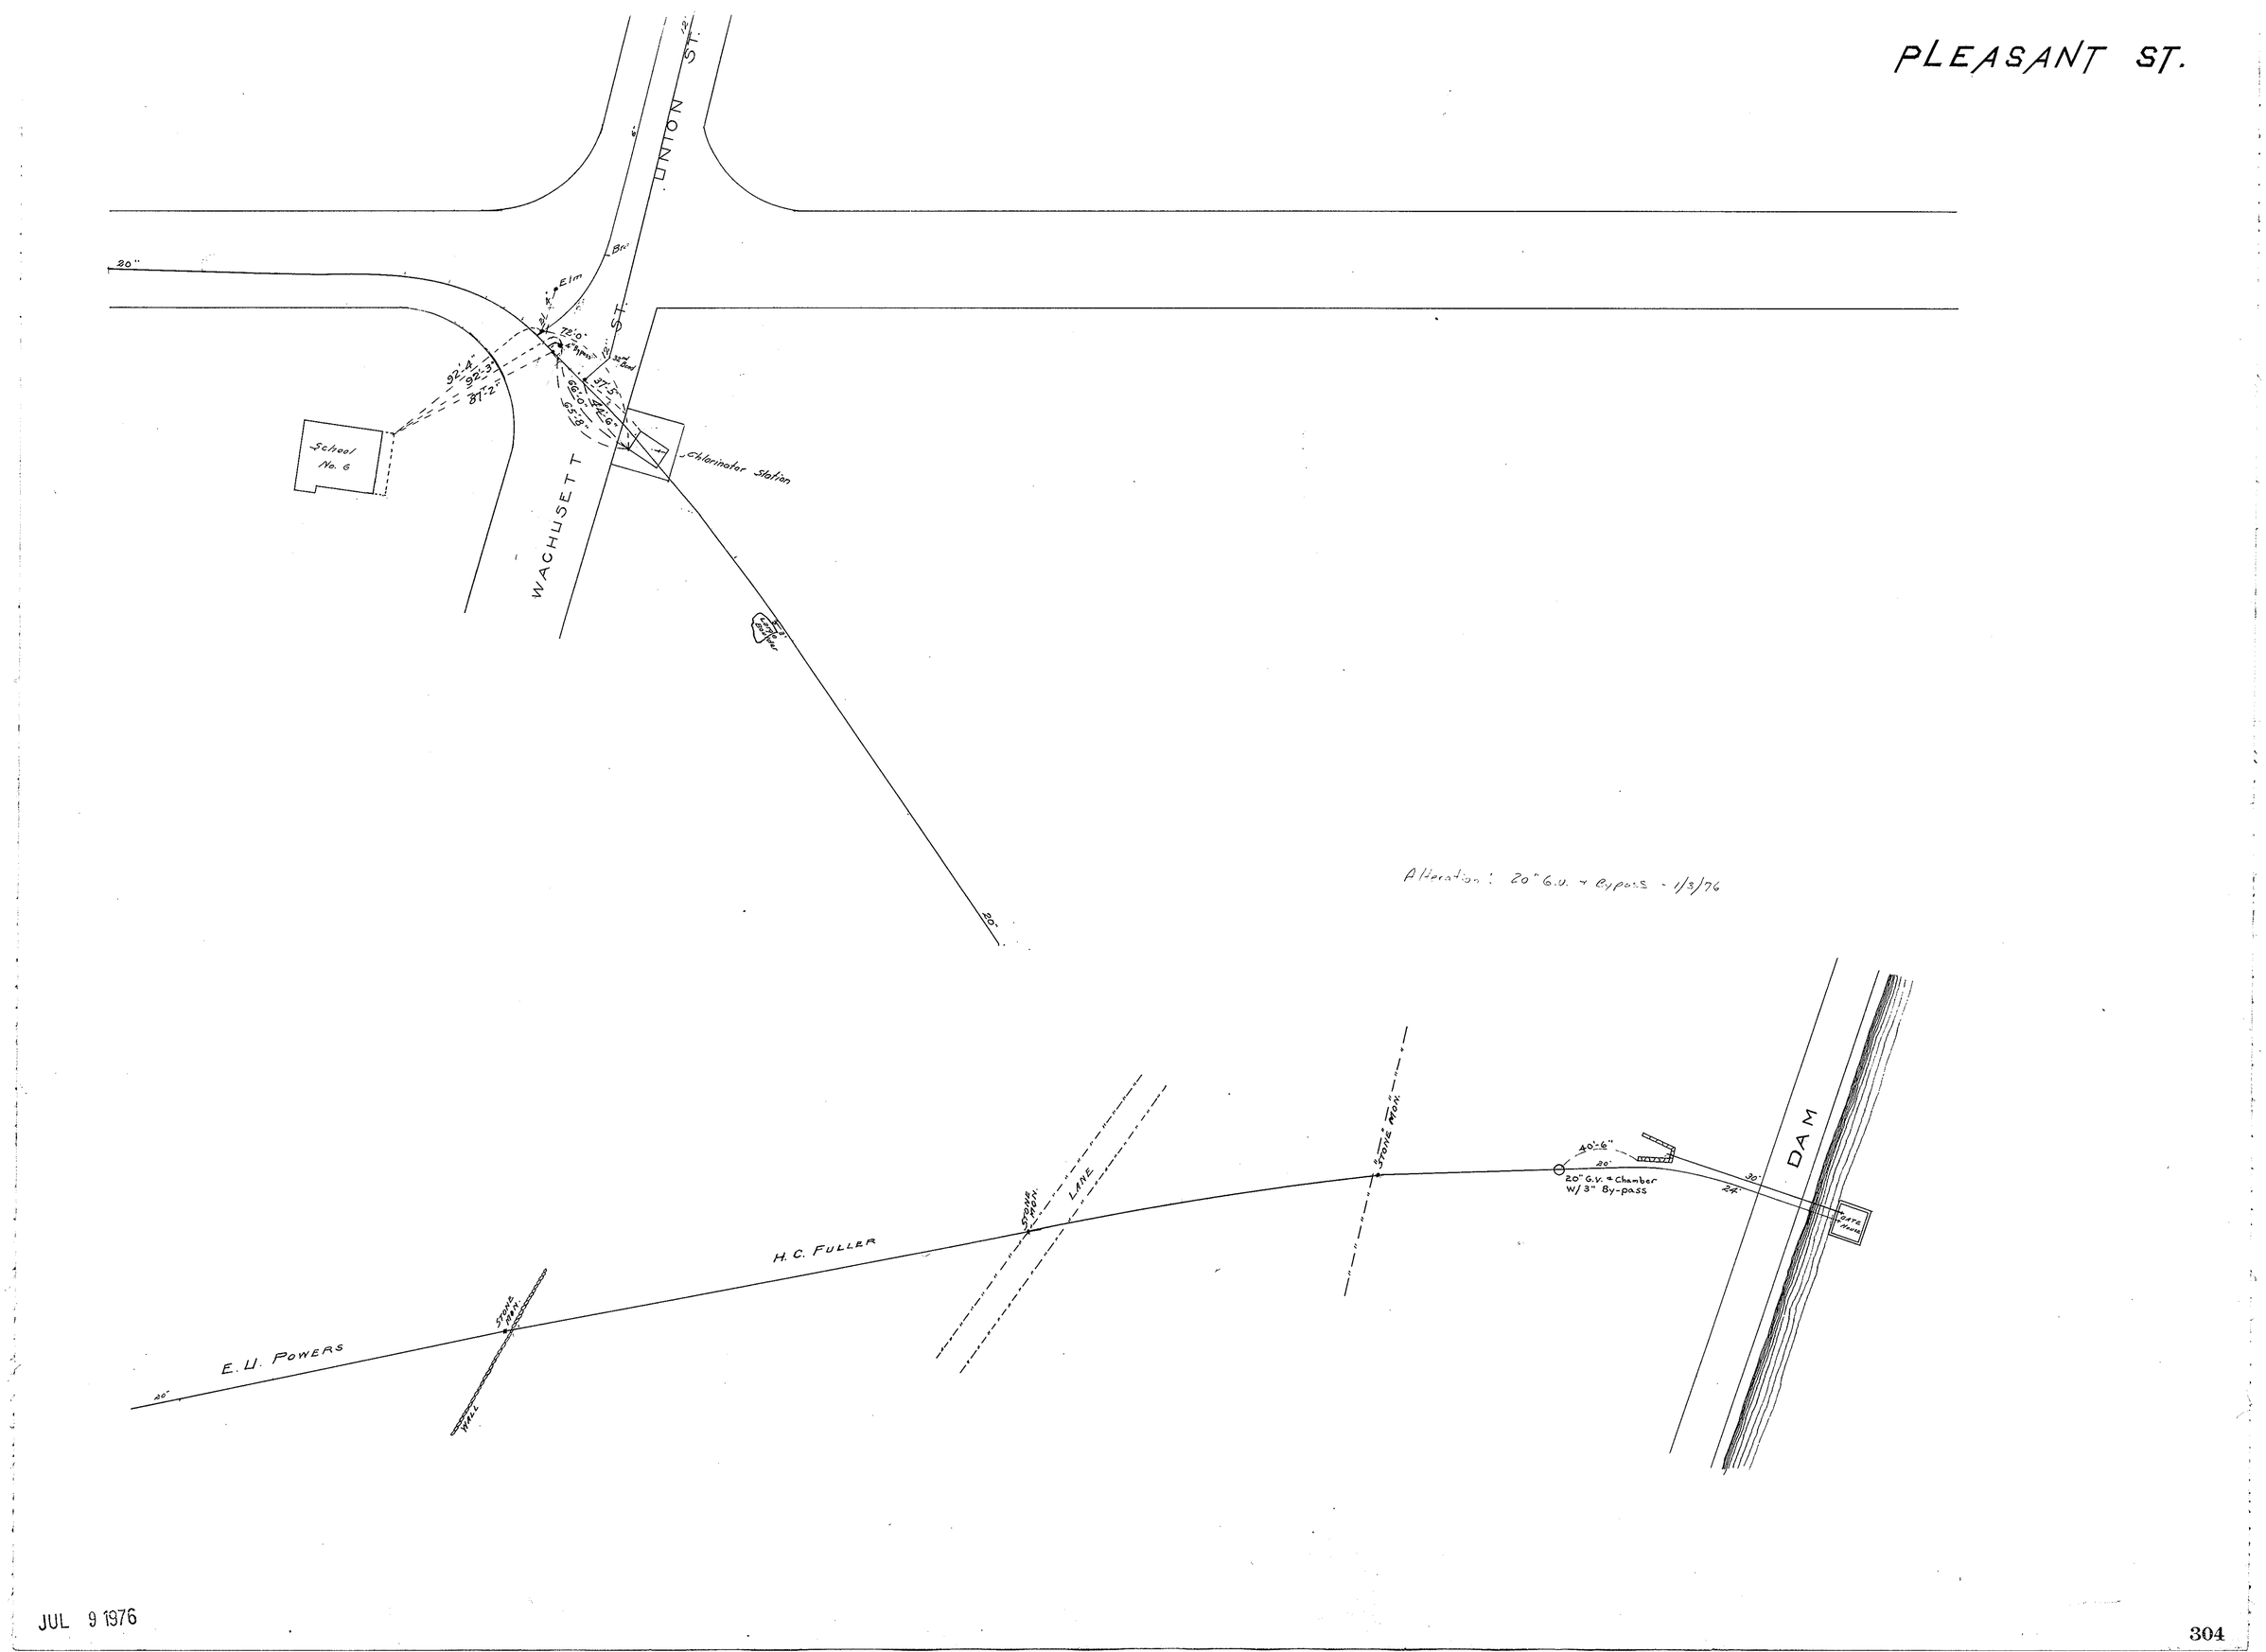
PLEASANT ST.
UNION ST.
WACHUSETT ST.
School No. 6
Chlorinator Station
Elm
20"
Alteration: 20" G.V. + Bypass - 1/3/76
E. U. POWERS
H. C. FULLER
LANE
STONE MON.
WALL
20" G.V. + Chamber W/ 3" By-pass
DAM
30"
24"
40'-6"
20"

JUL 9 1976