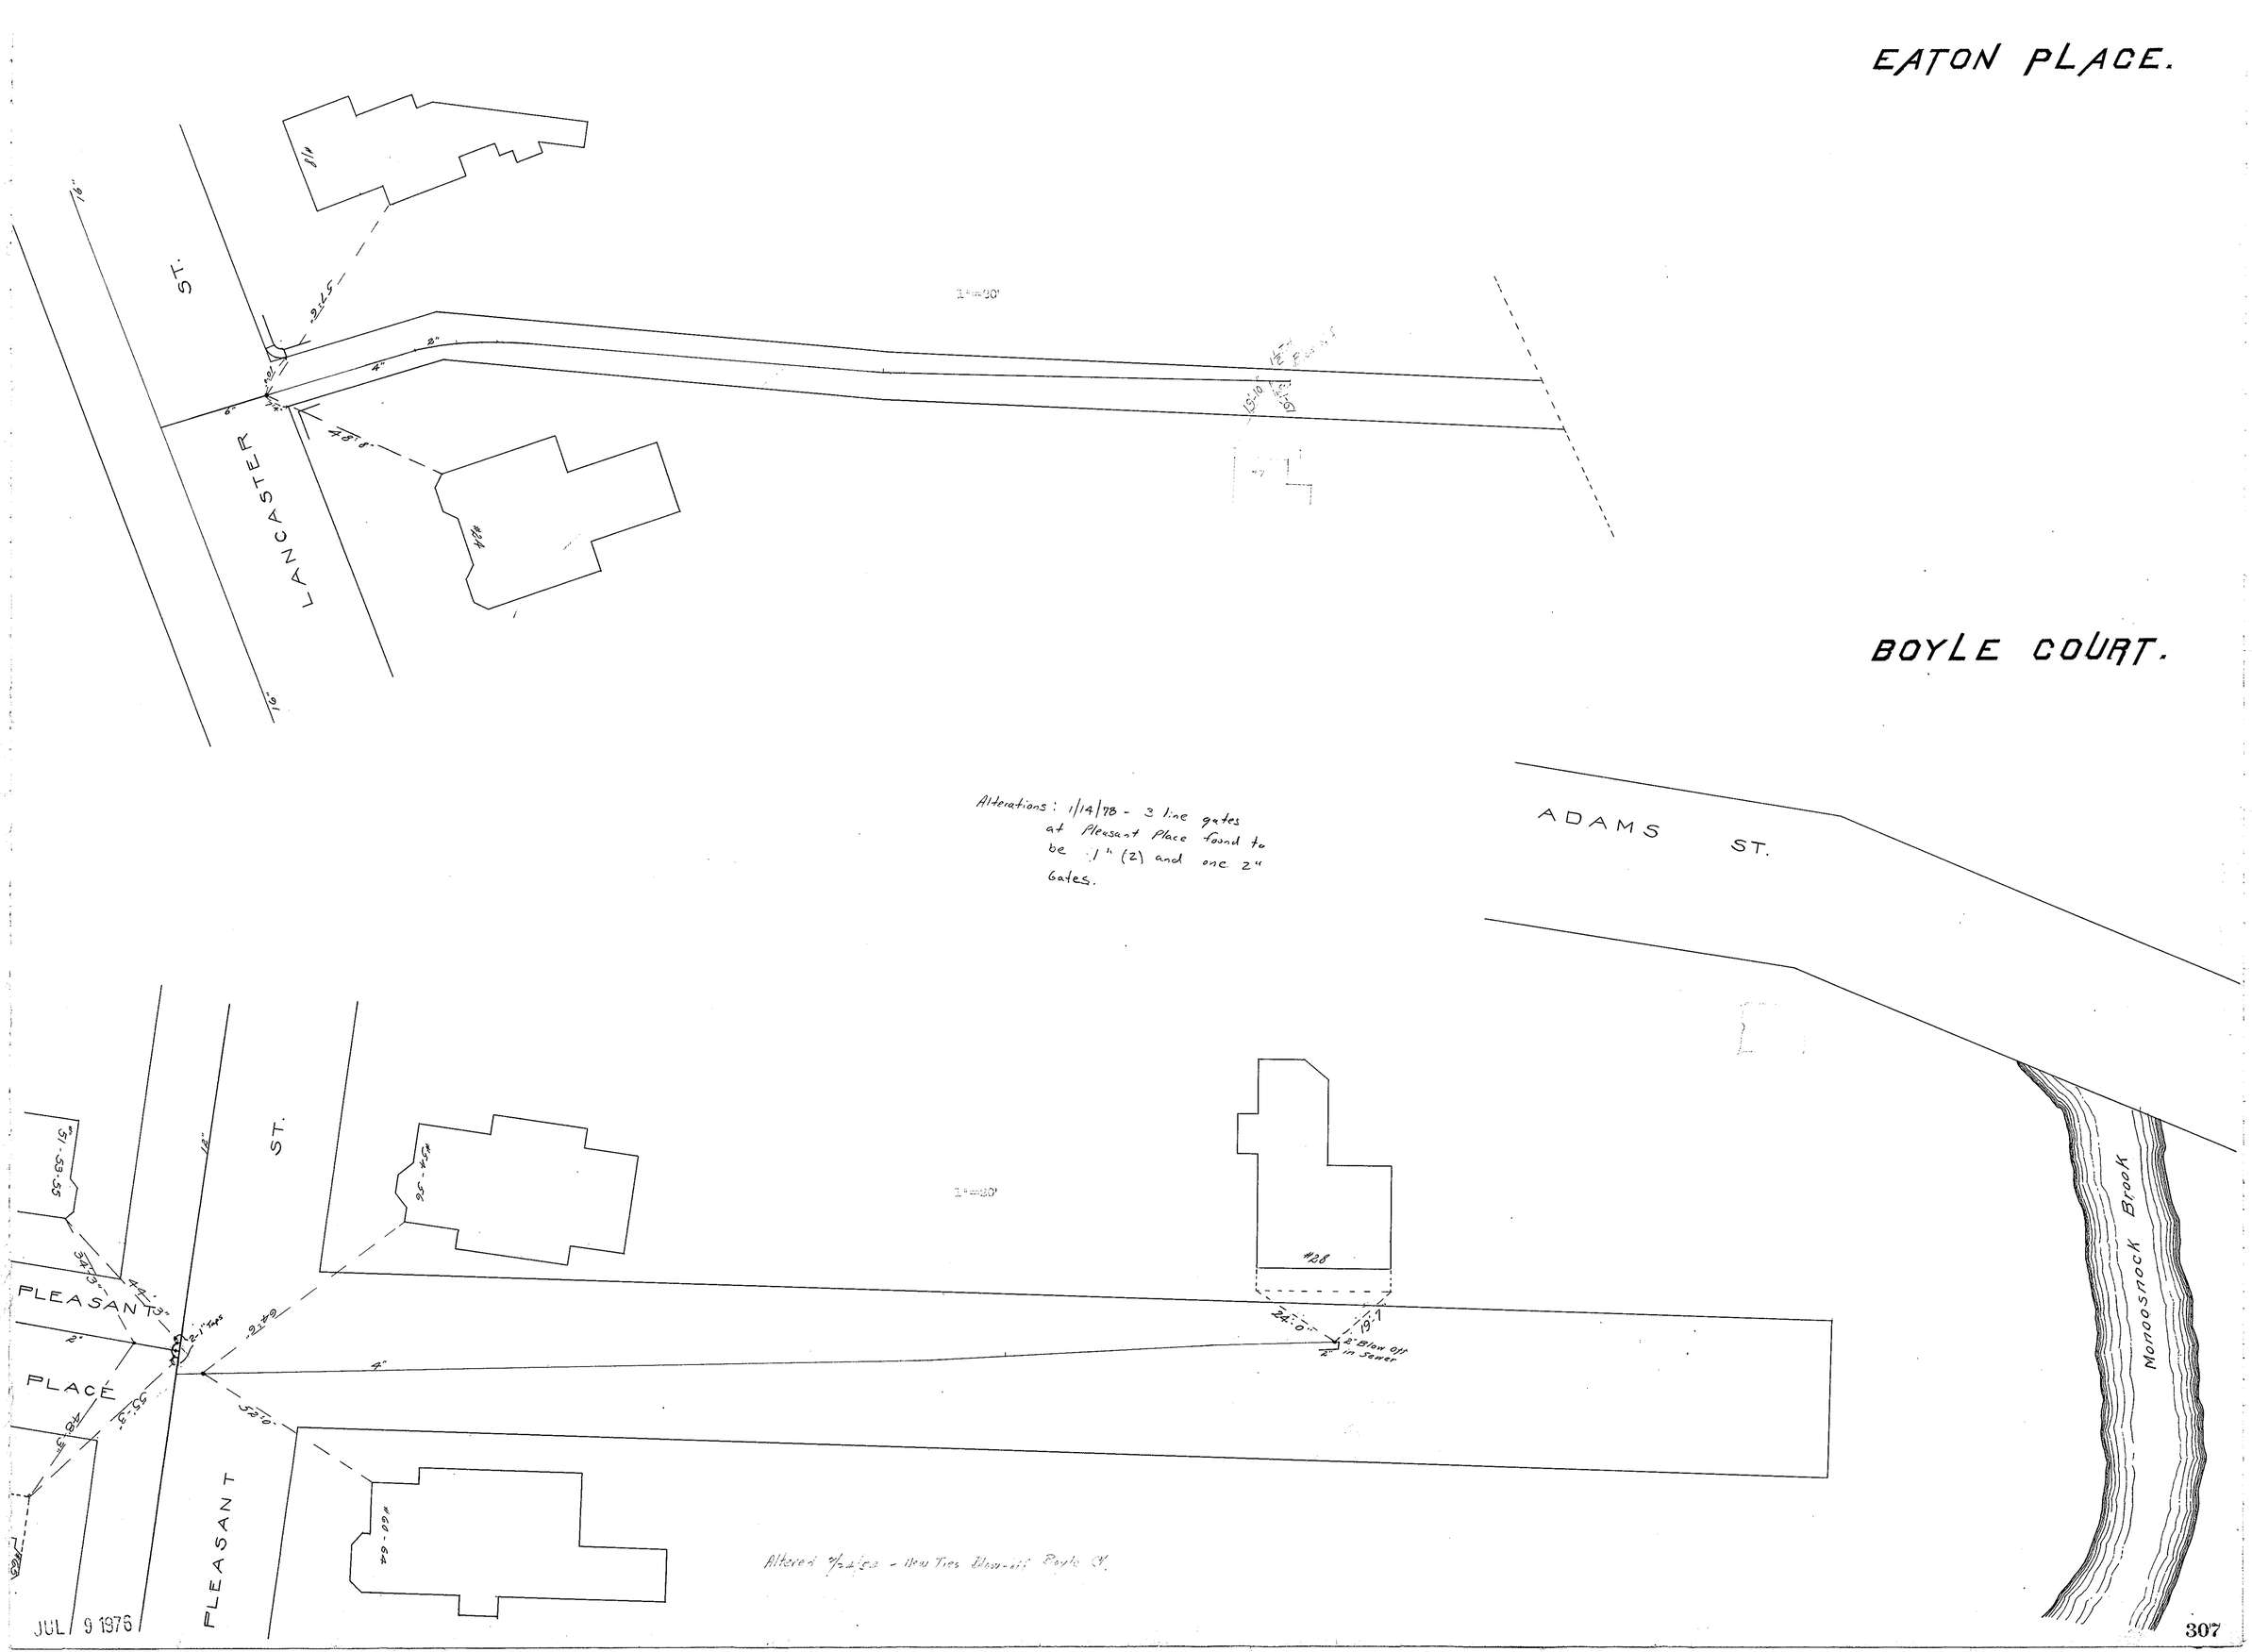

Alterations: 1/14/78 - 3 line gates at Pleasant Place found to be 1" (2) and one 2" Gates.

Altered 7/2/63 - New Ties Blow-off Boyle Ct.