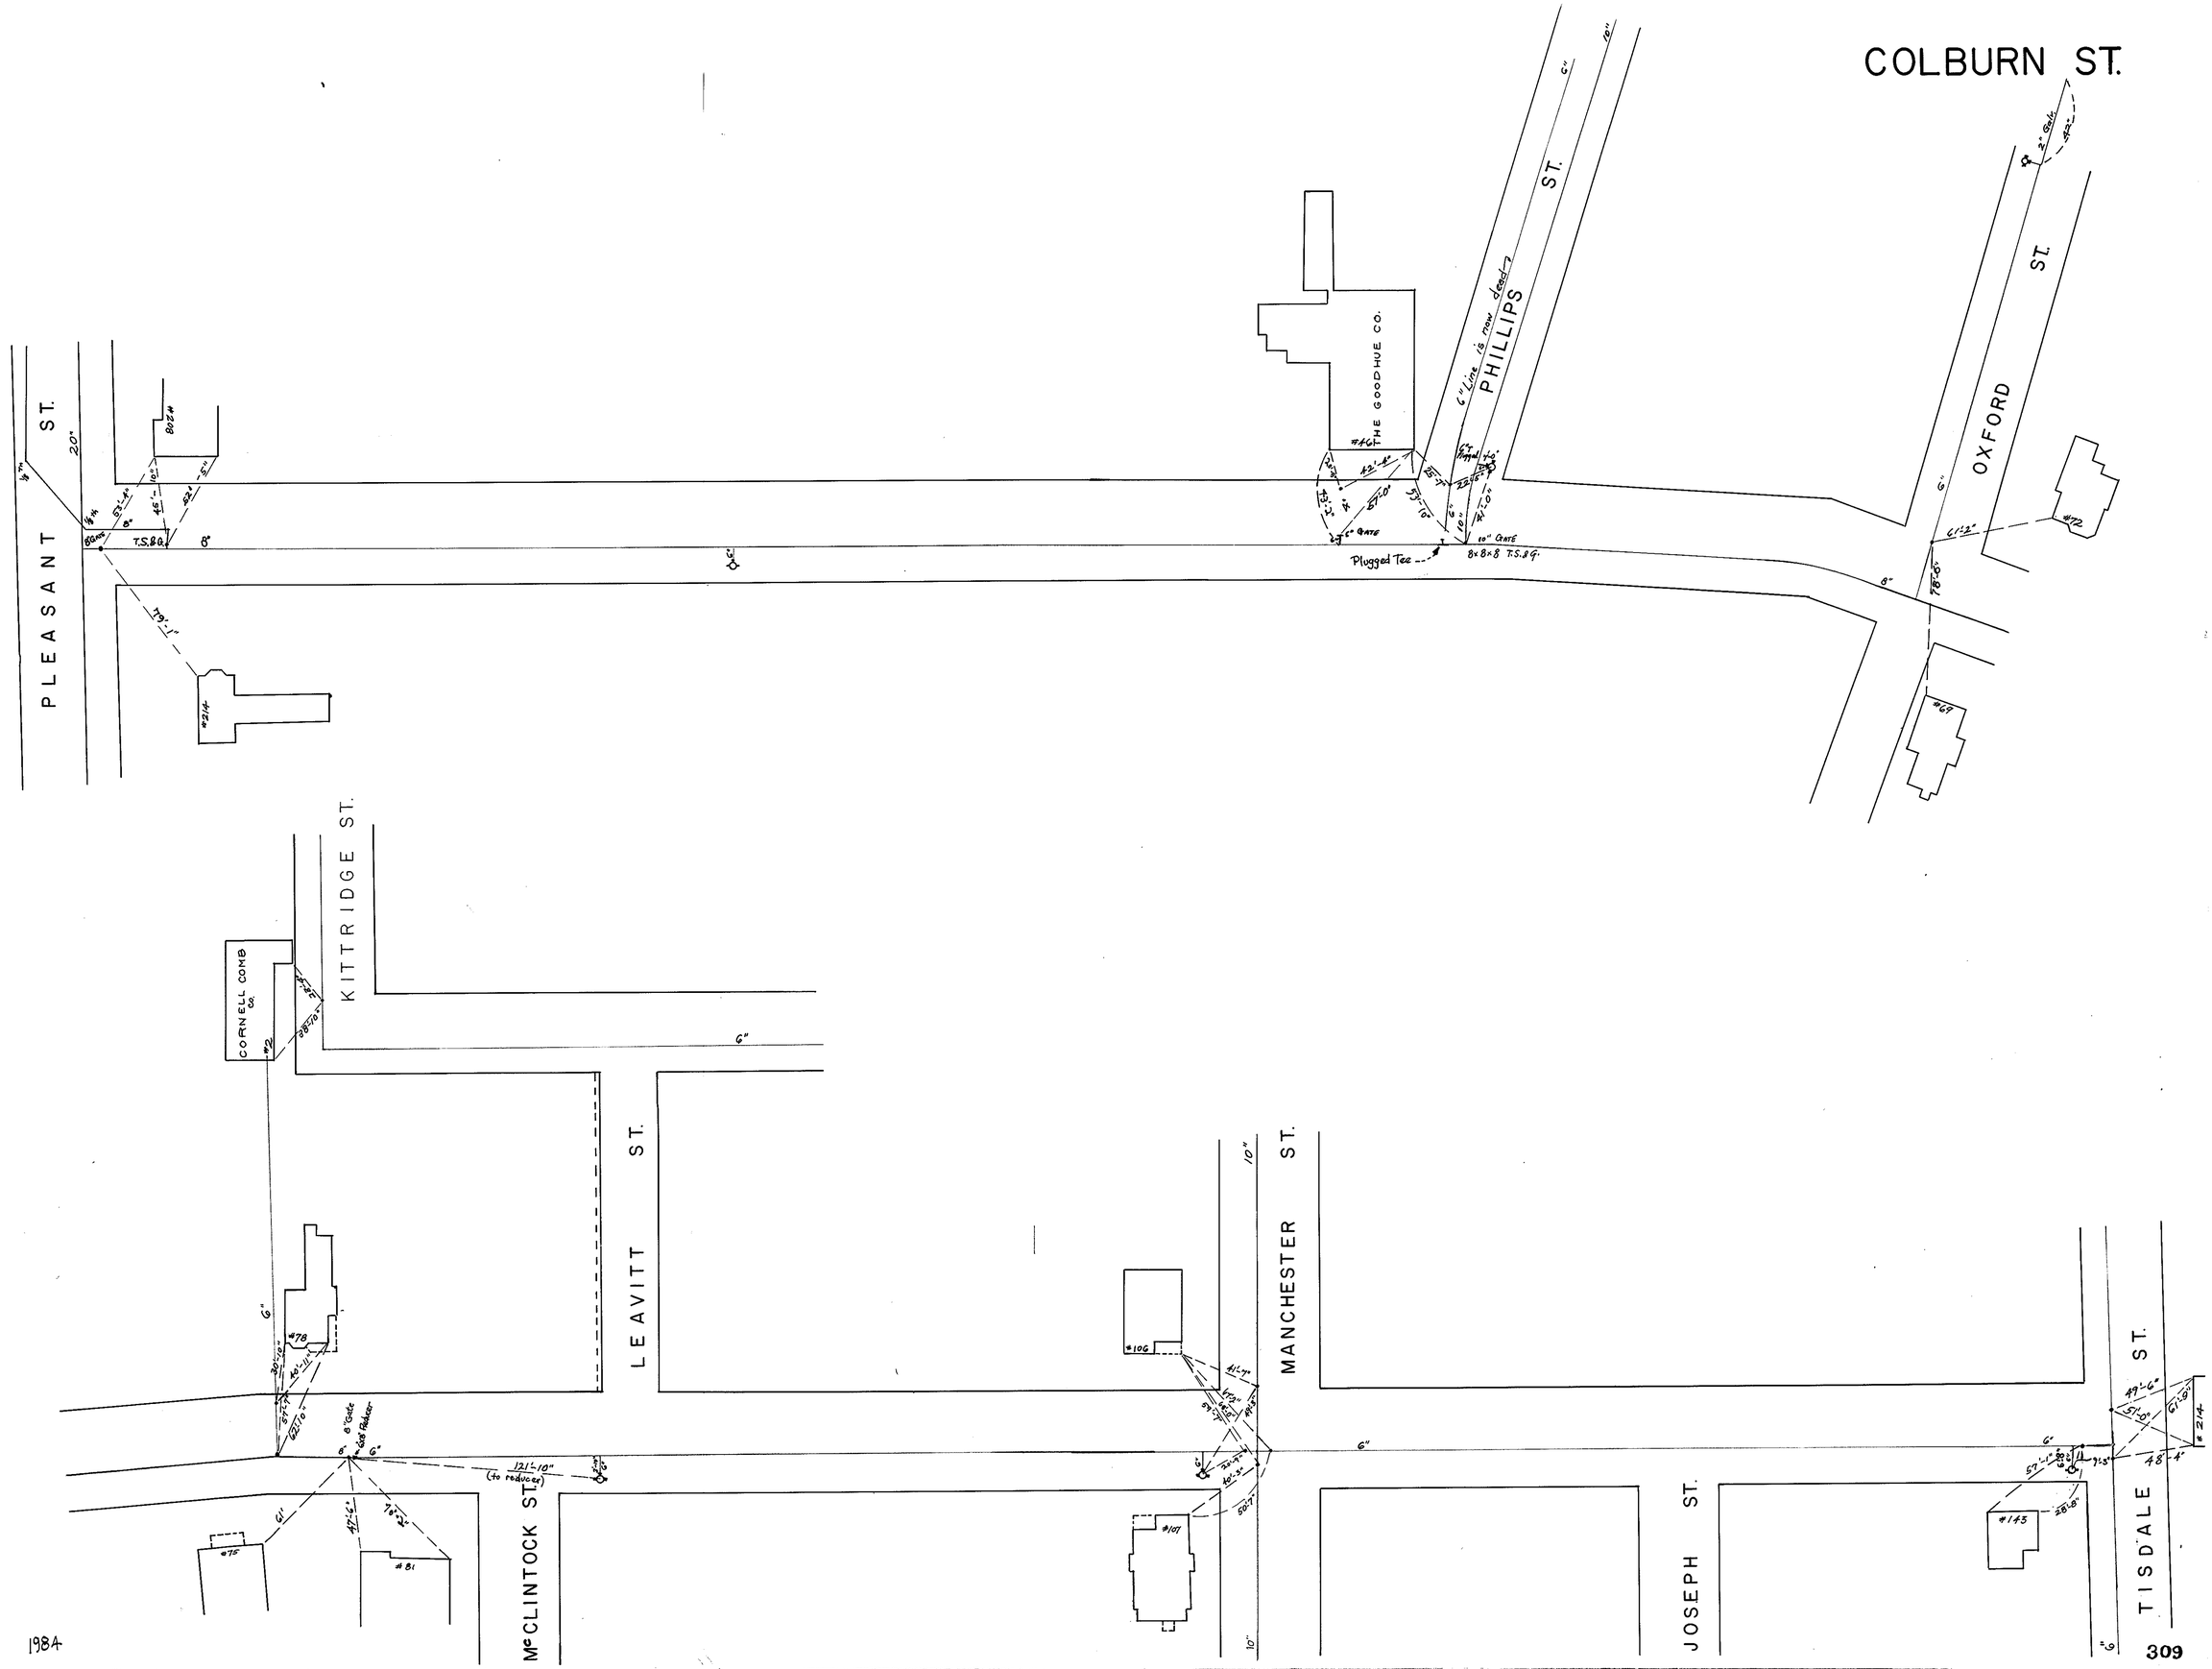
COLBURN ST.
PLEASANT ST.
PHILLIPS ST.
OXFORD ST.
THE GOODHUE CO.
KITTRIDGE ST.
CORNELL COMB CO.
LEAVITT ST.
McCLINTOCK ST.
MANCHESTER ST.
JOSEPH ST.
TISDALE ST.
Plugged Tee
8x8x8 T.S.&G.
10" GATE
6" line is now dead
121'-10" (to reducer)

MAY 1984