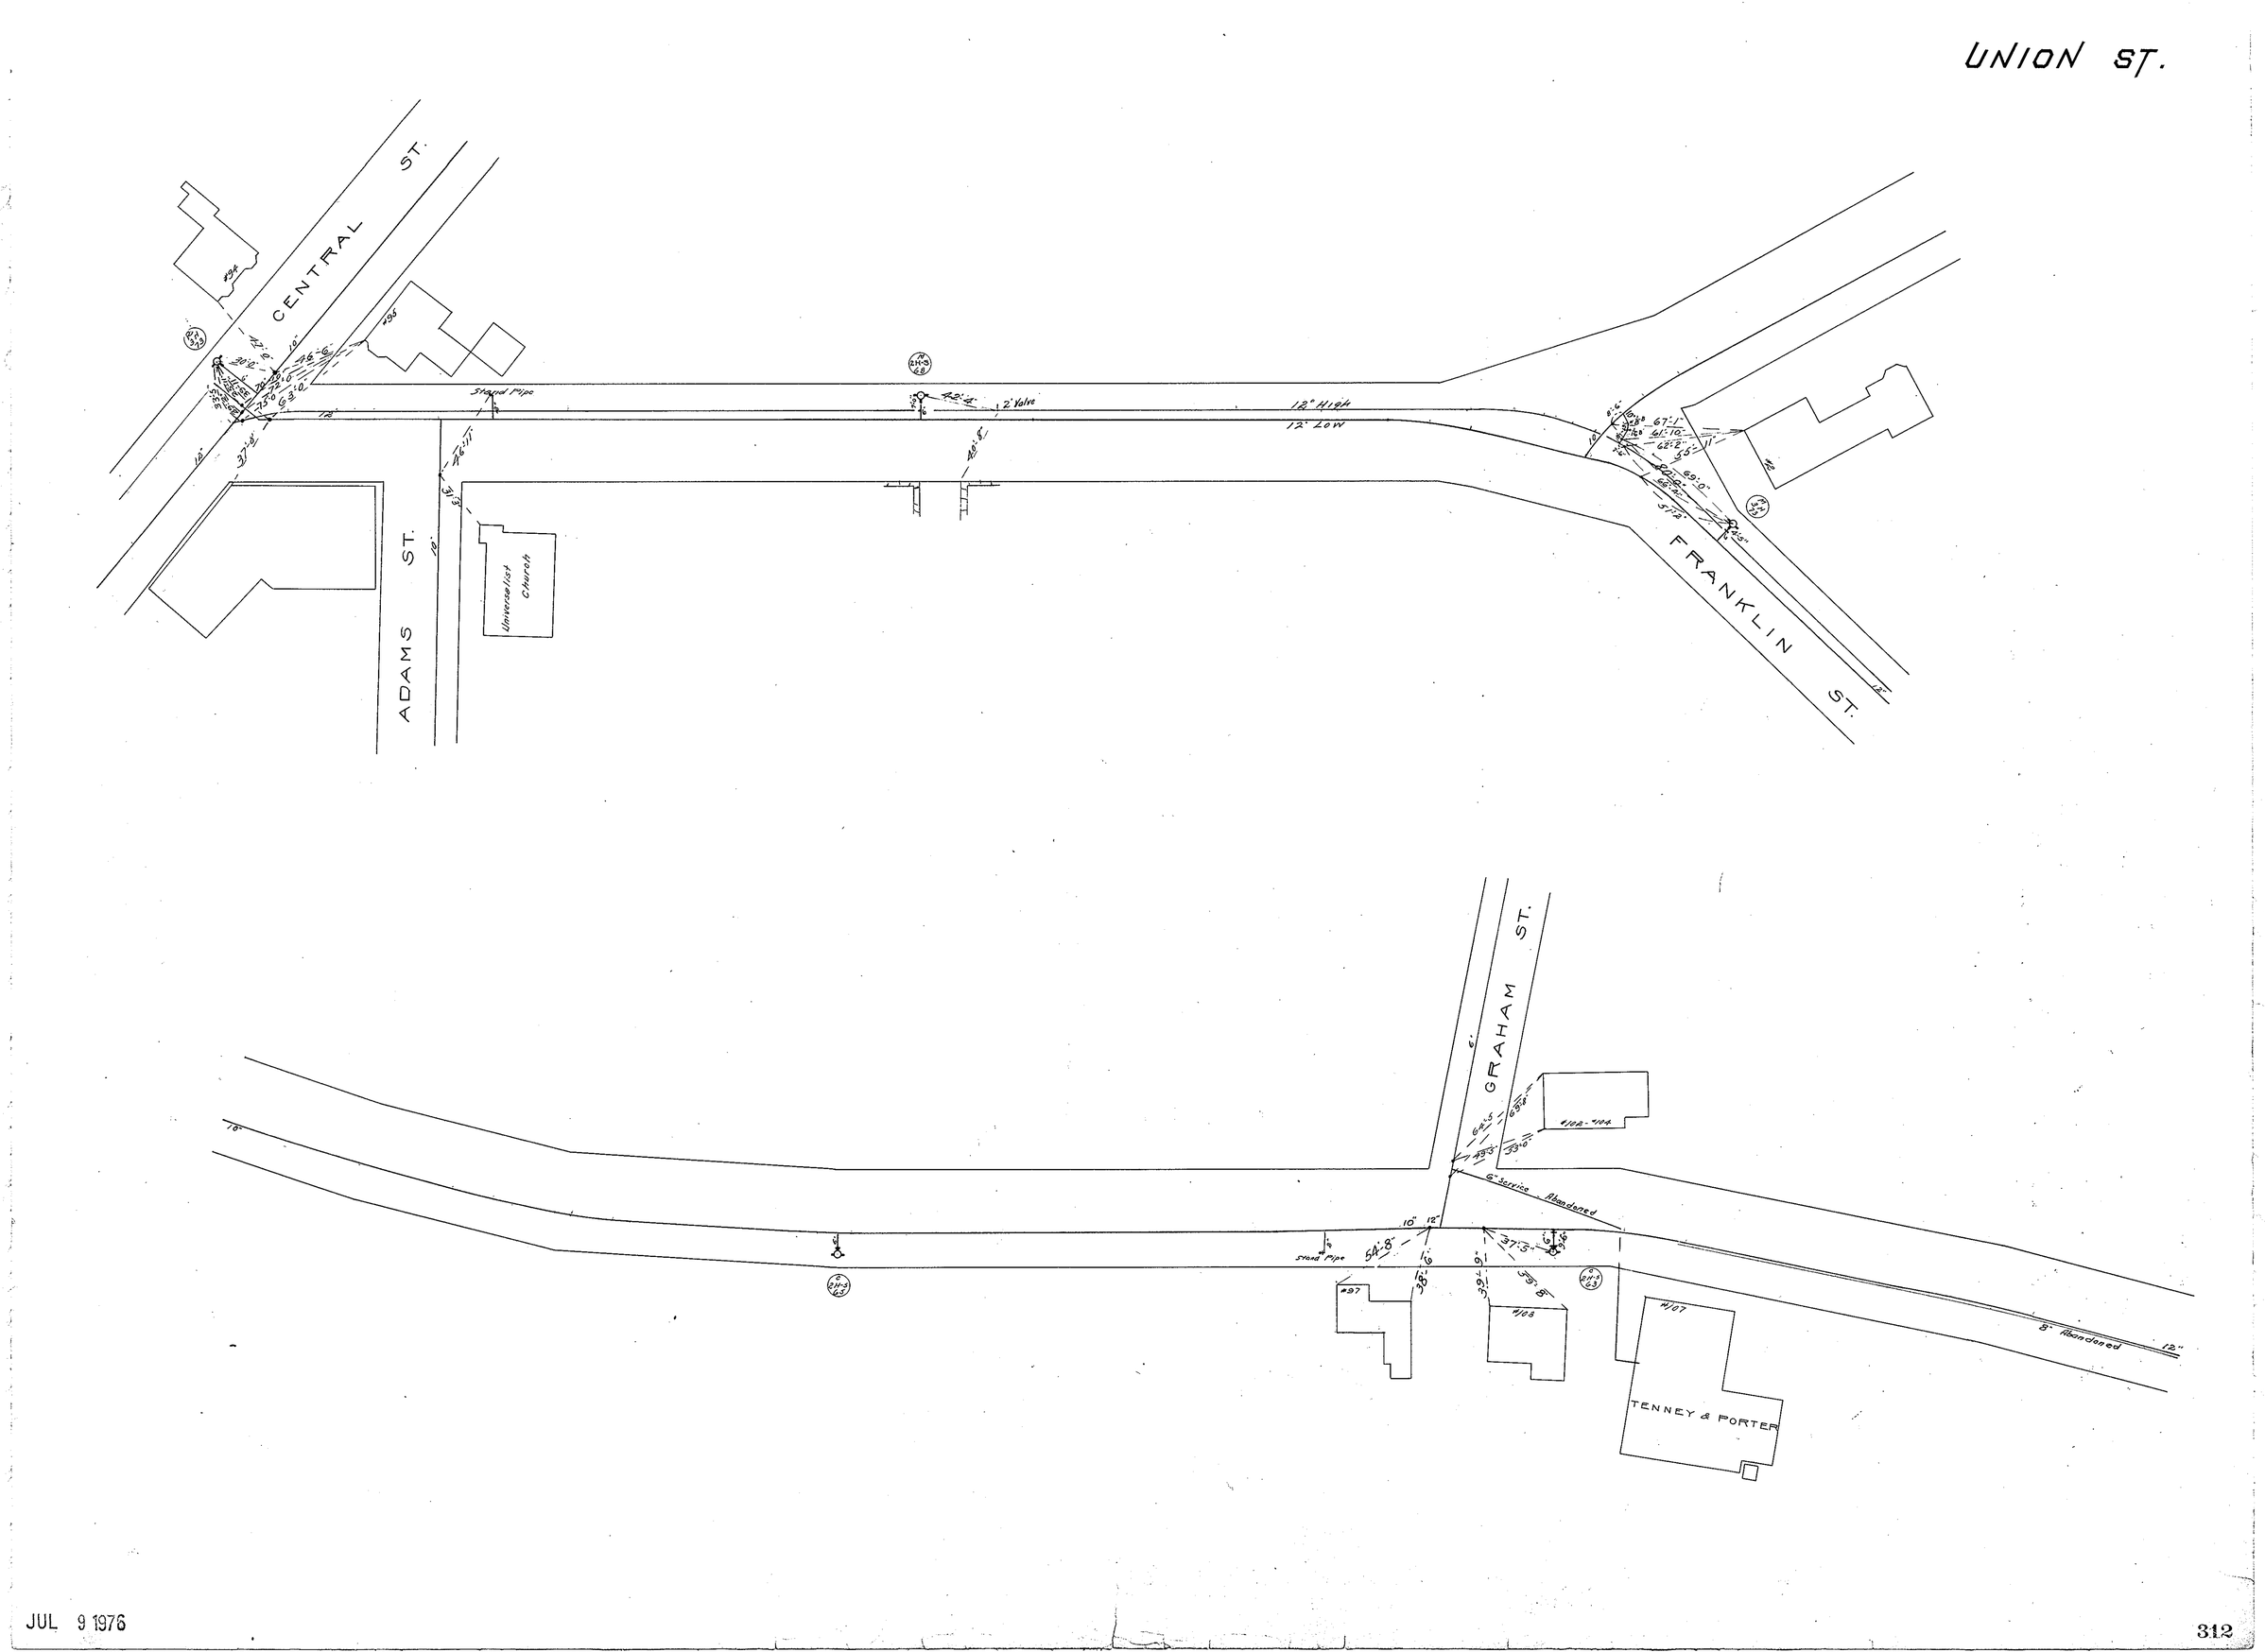
UNION ST.
CENTRAL ST.
ADAMS ST.
FRANKLIN ST.
GRAHAM ST.
Stand Pipe
2" Valve
12" High
12" Low
Universalist Church
6" Service Abandoned
8" Abandoned
TENNEY & PORTER
#102-#104
#97
#103
#107

JUL 9 1976