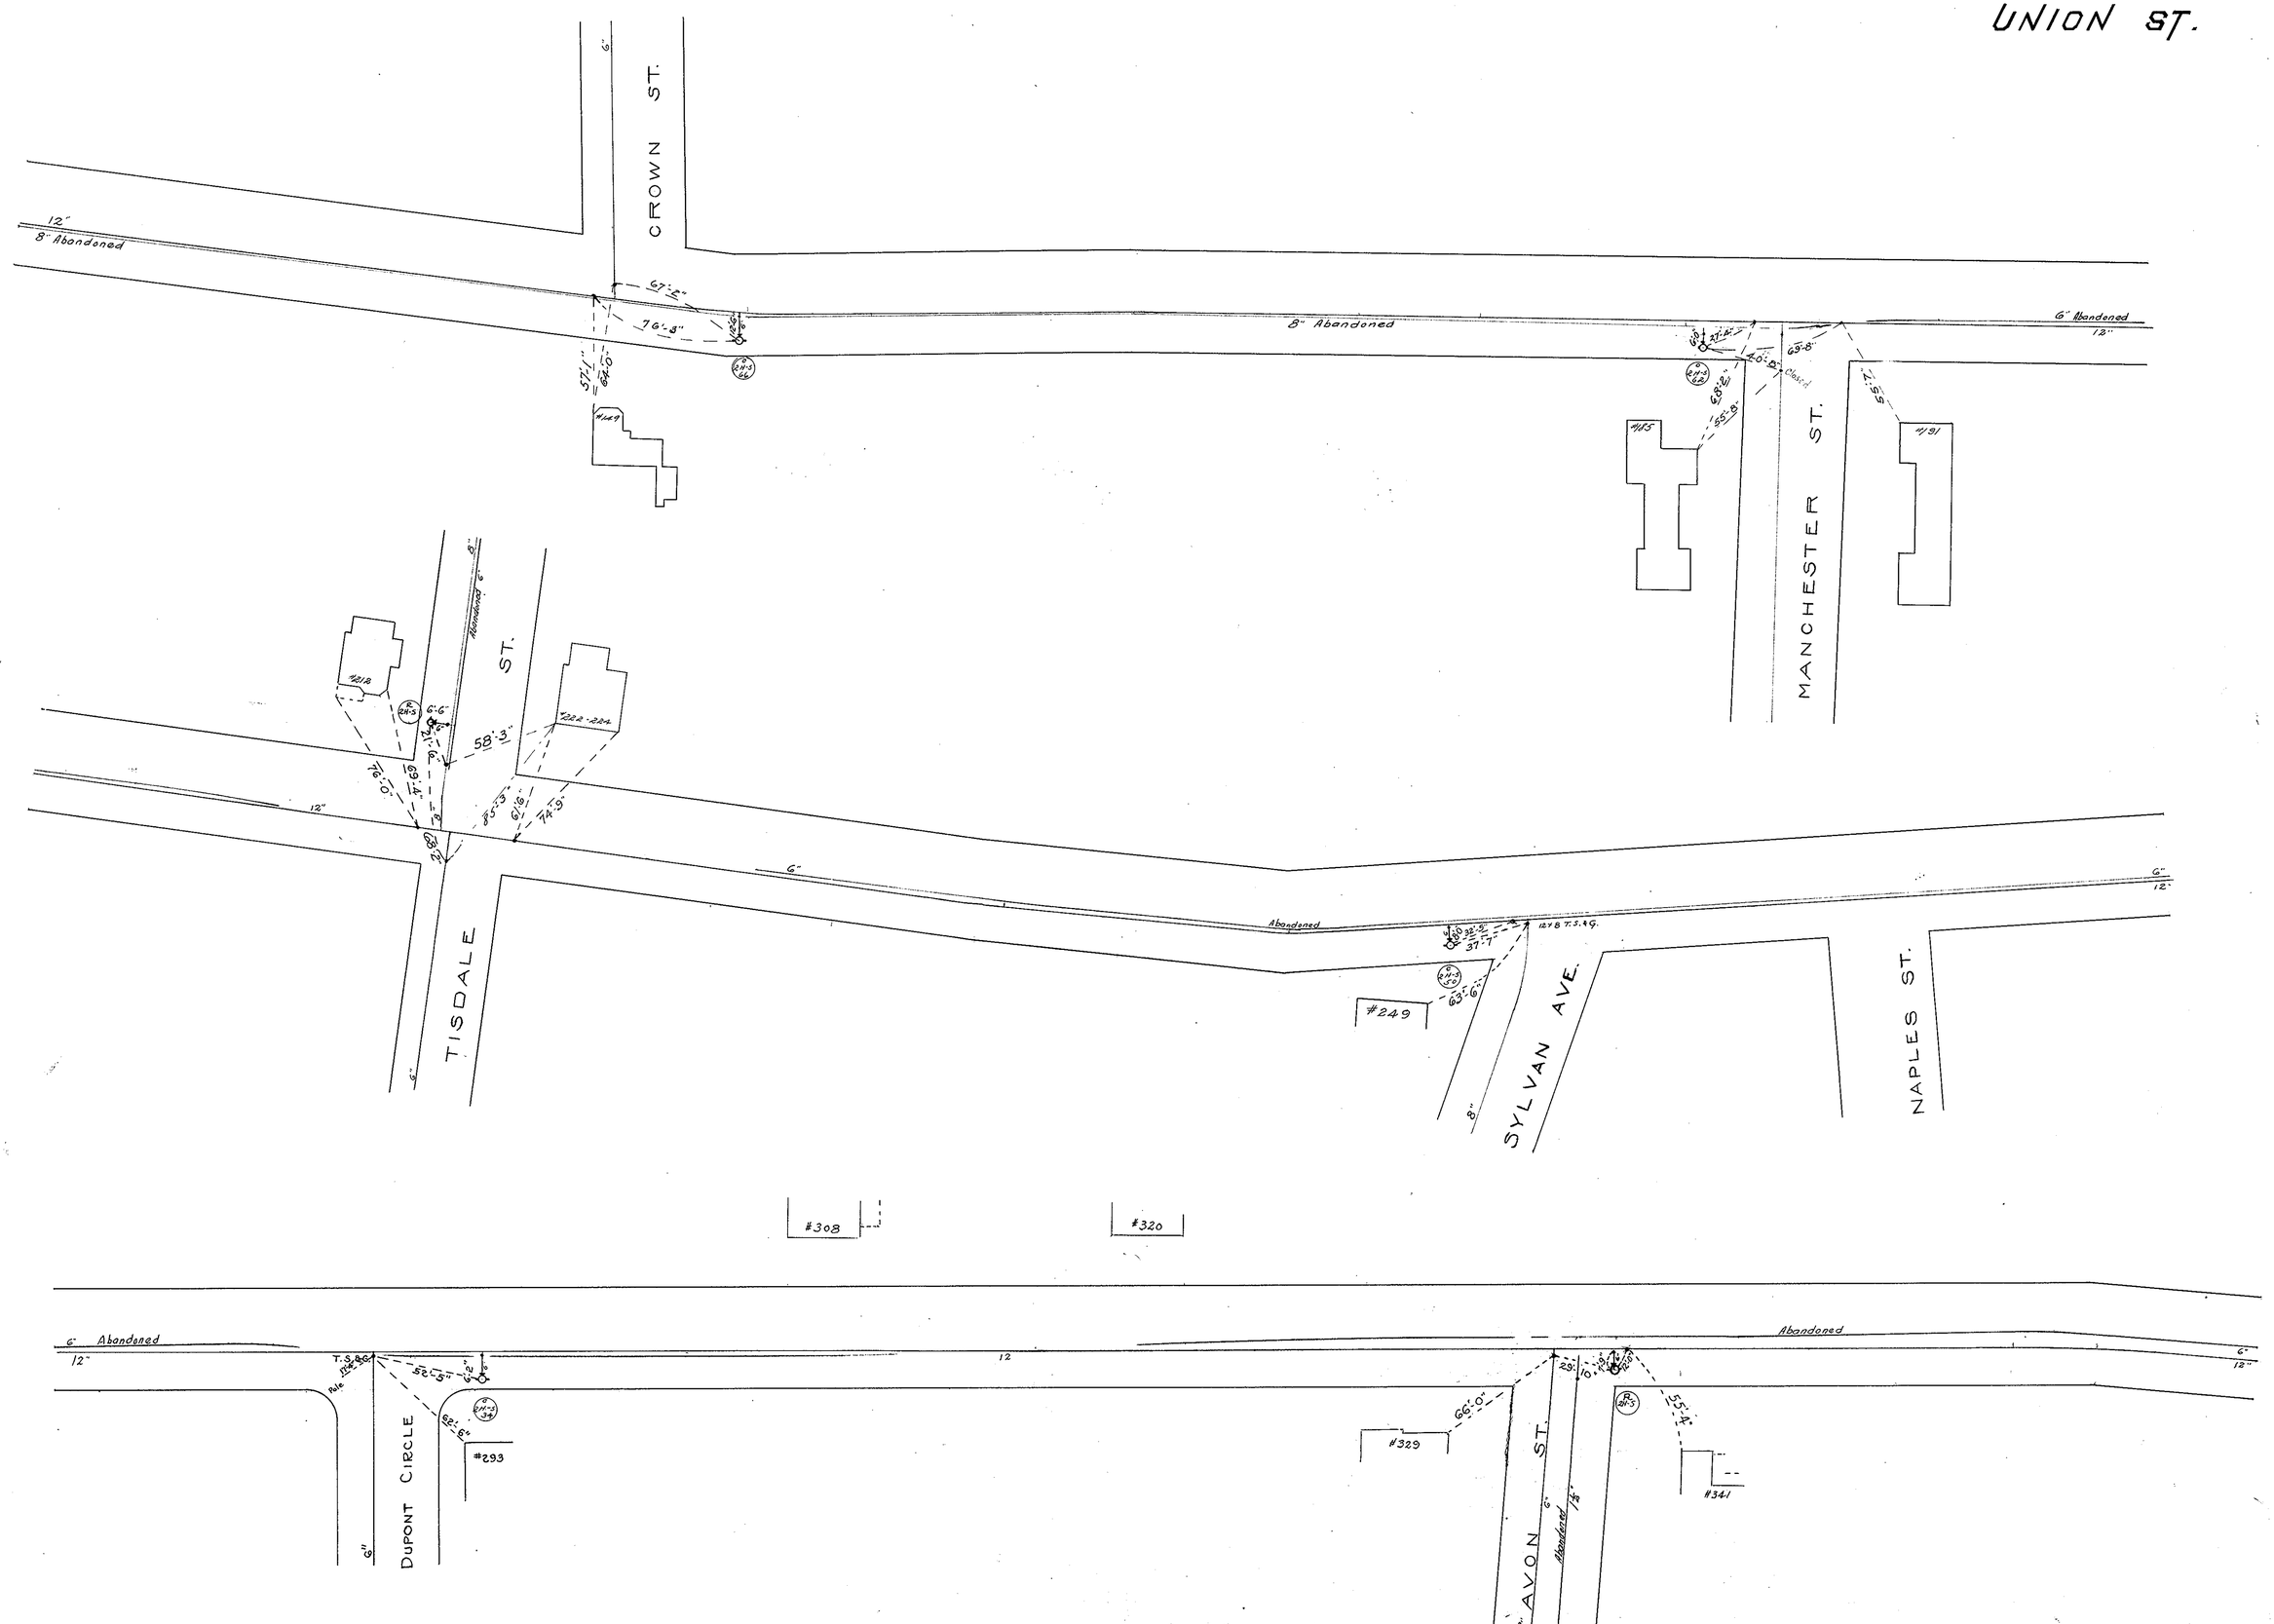
UNION ST.
CROWN ST.
MANCHESTER ST.
TISDALE ST.
SYLVAN AVE.
NAPLES ST.
DUPONT CIRCLE
AVON ST.
12"
8" Abandoned
6" Abandoned
#249
#308
#320
#293
#329
#341
#191
#185
#222-224
#212
#149
Abandoned
Closed

JUL 9 1976