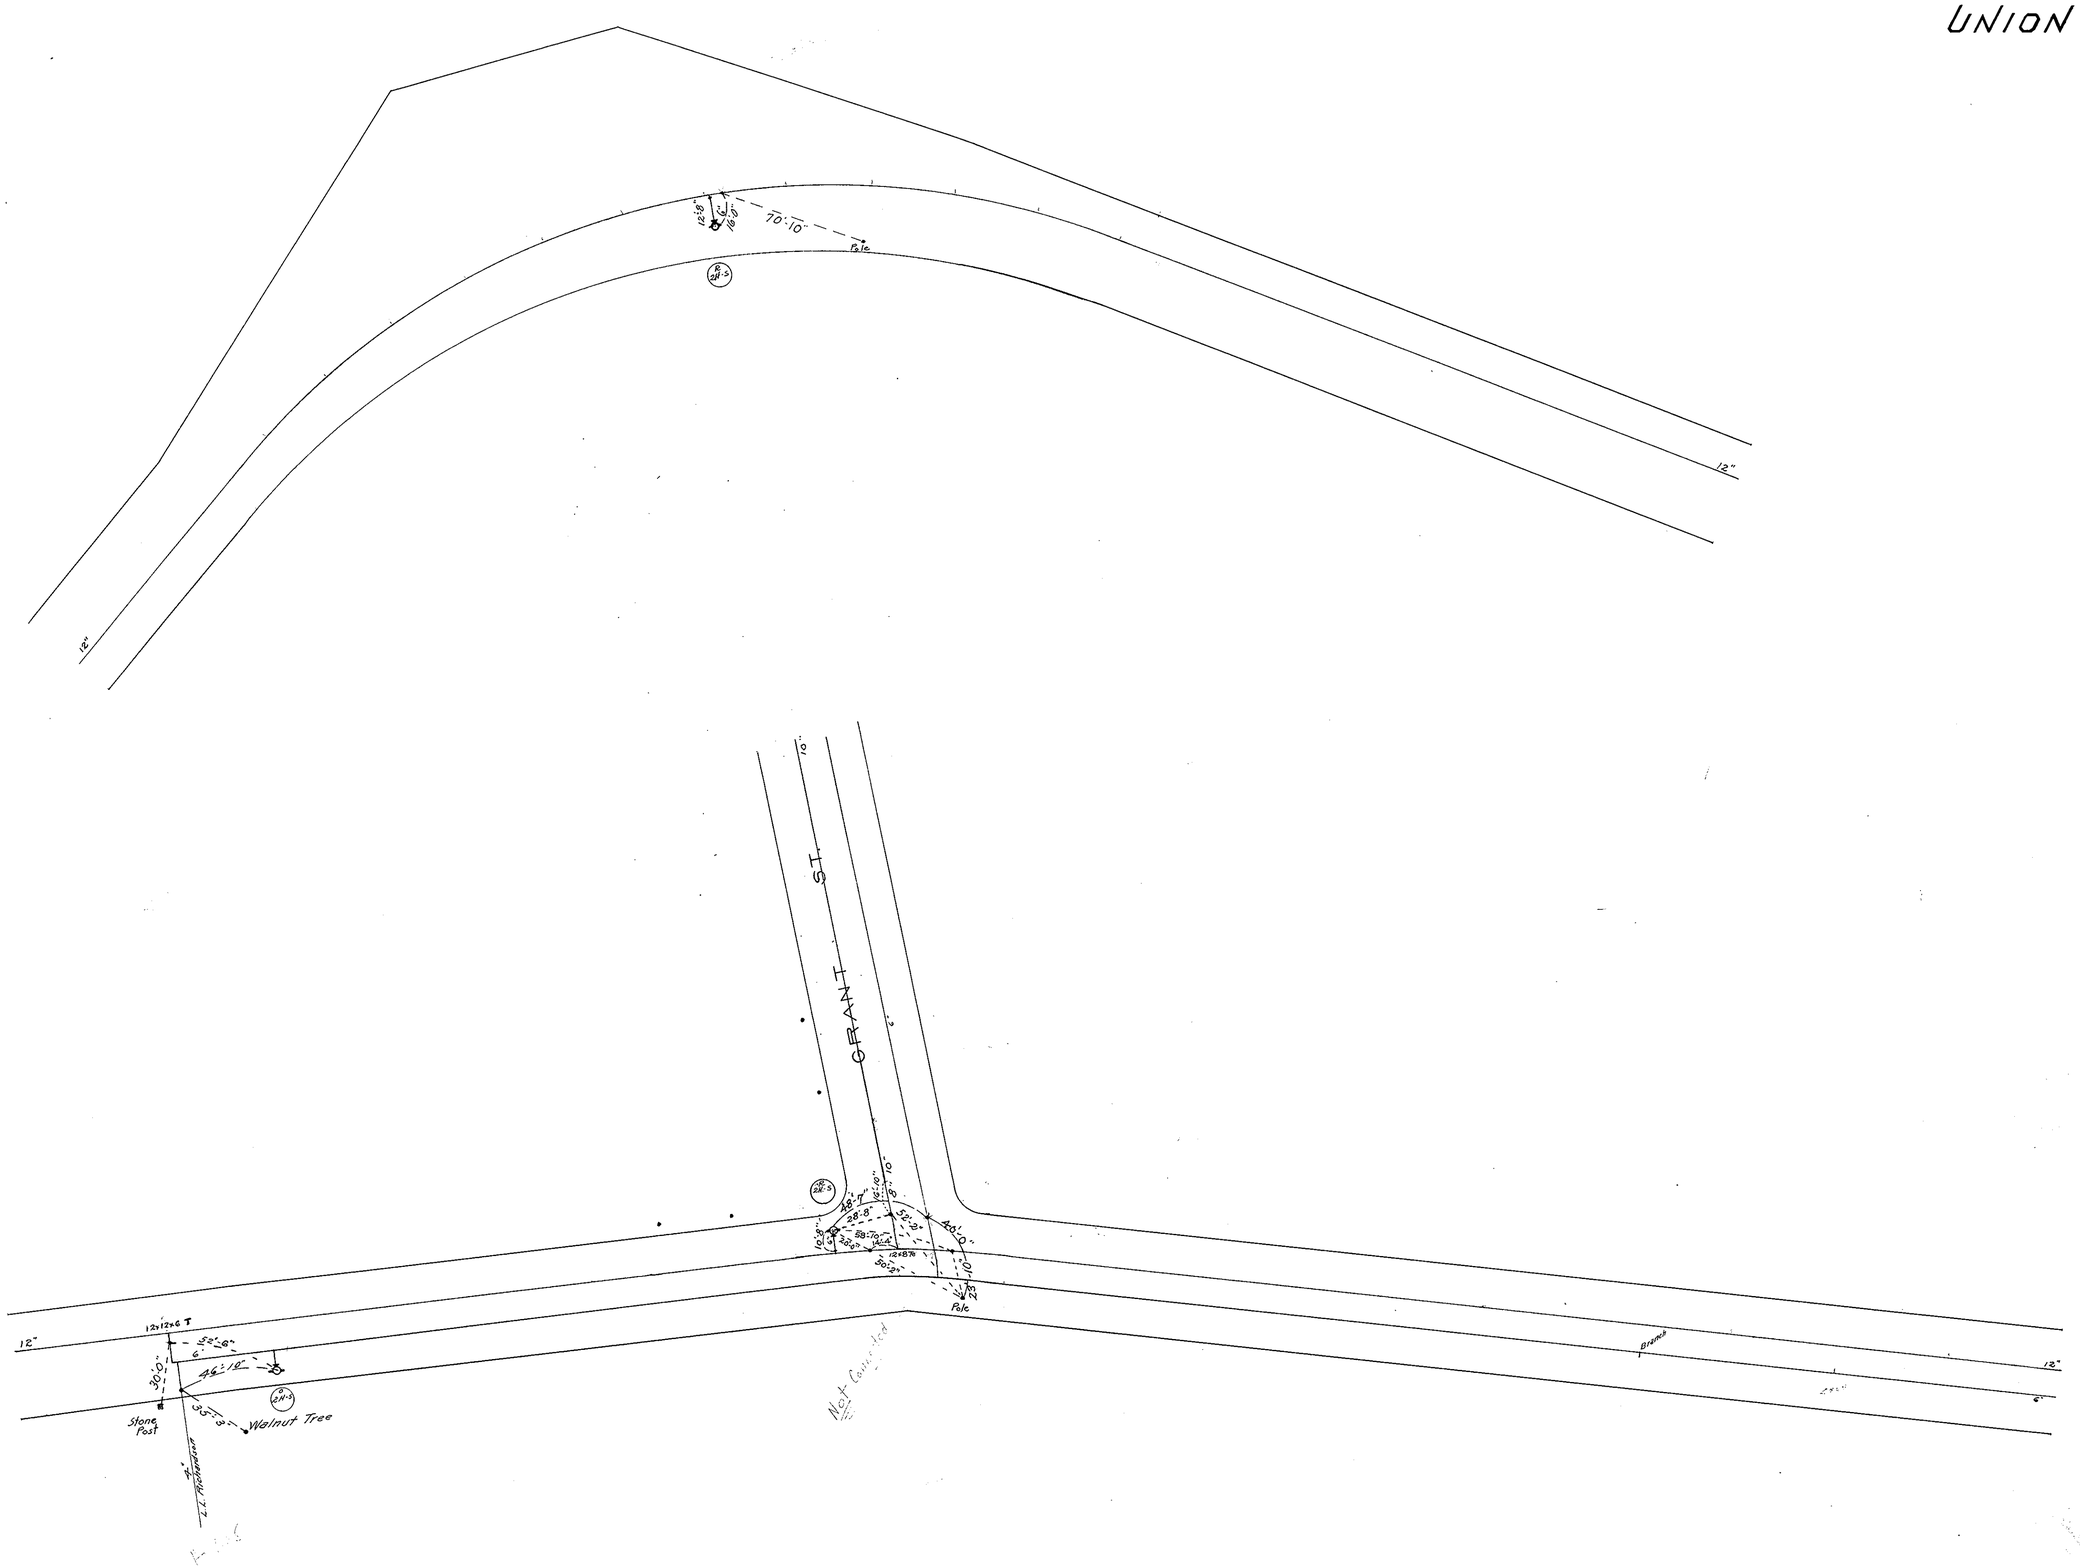
UNION ST.
12"
70'-10"
Pole
GRANT ST.
12"
12x12x6 T
Stone Post
Walnut Tree
L.L. Richardson
Not Connected
Branch
12"

JUL 9 1976