GRANT ST.

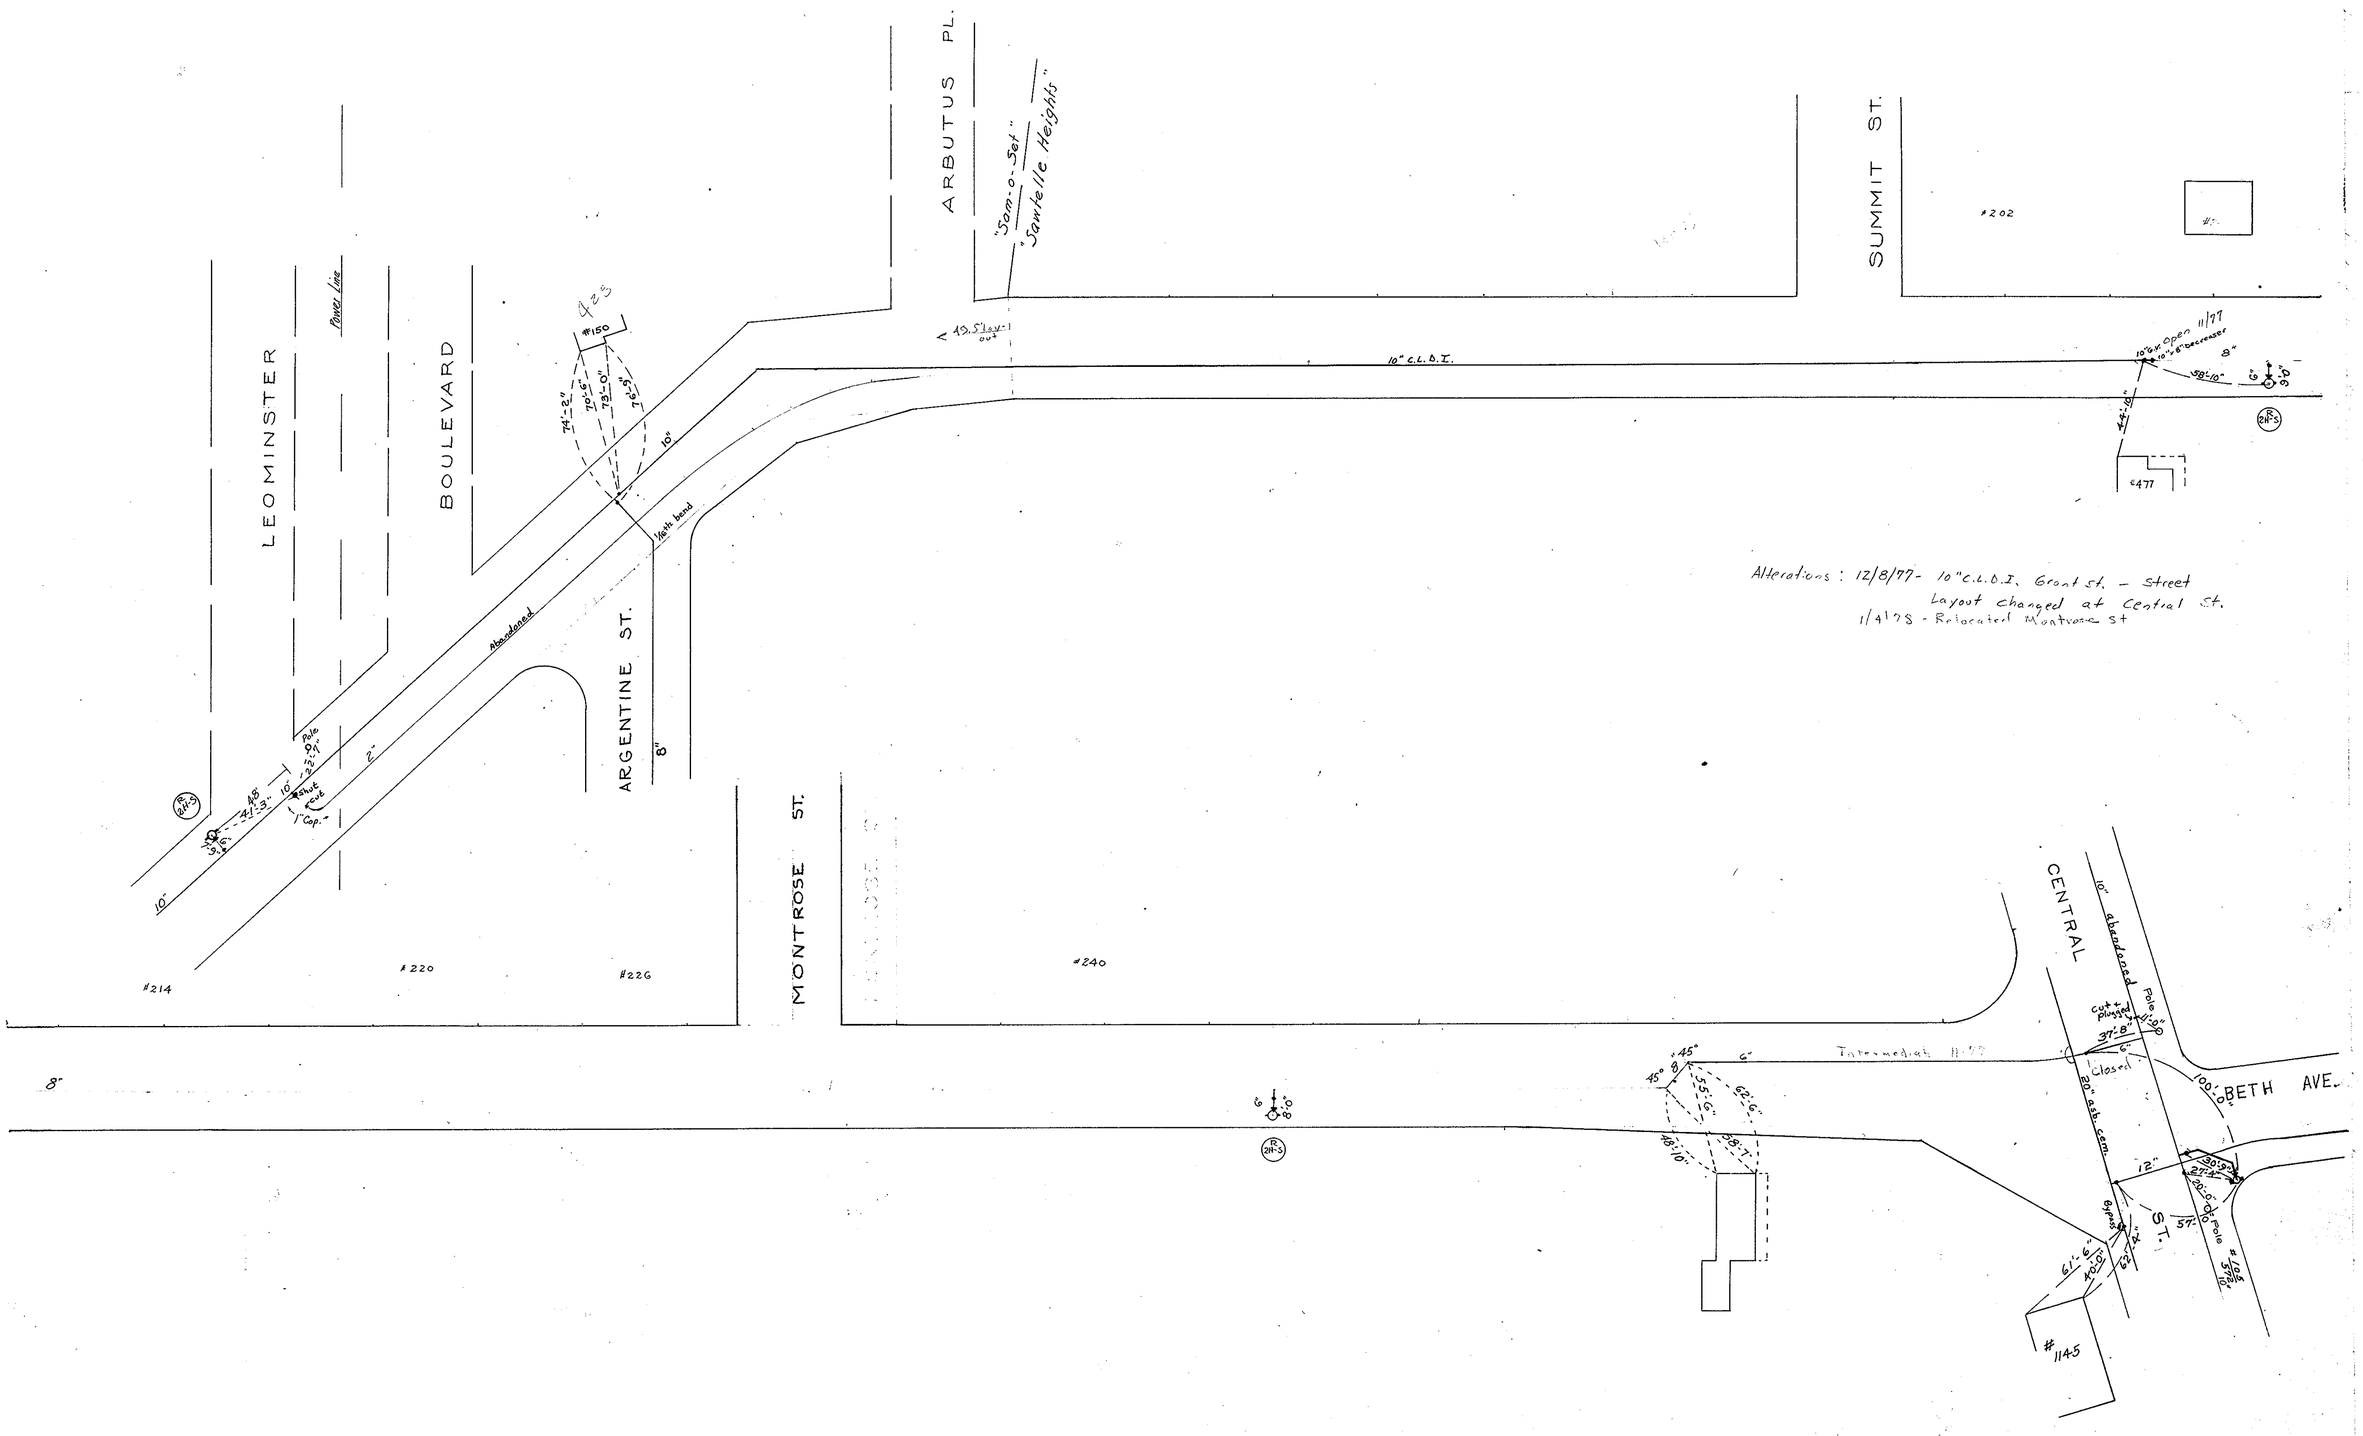

Alterations: 12/8/77- 10" c.l.b.I. Grant St. - Street Layout changed at Central St.
1/4/78 - Relocated Montrose St

JUL 9 1976