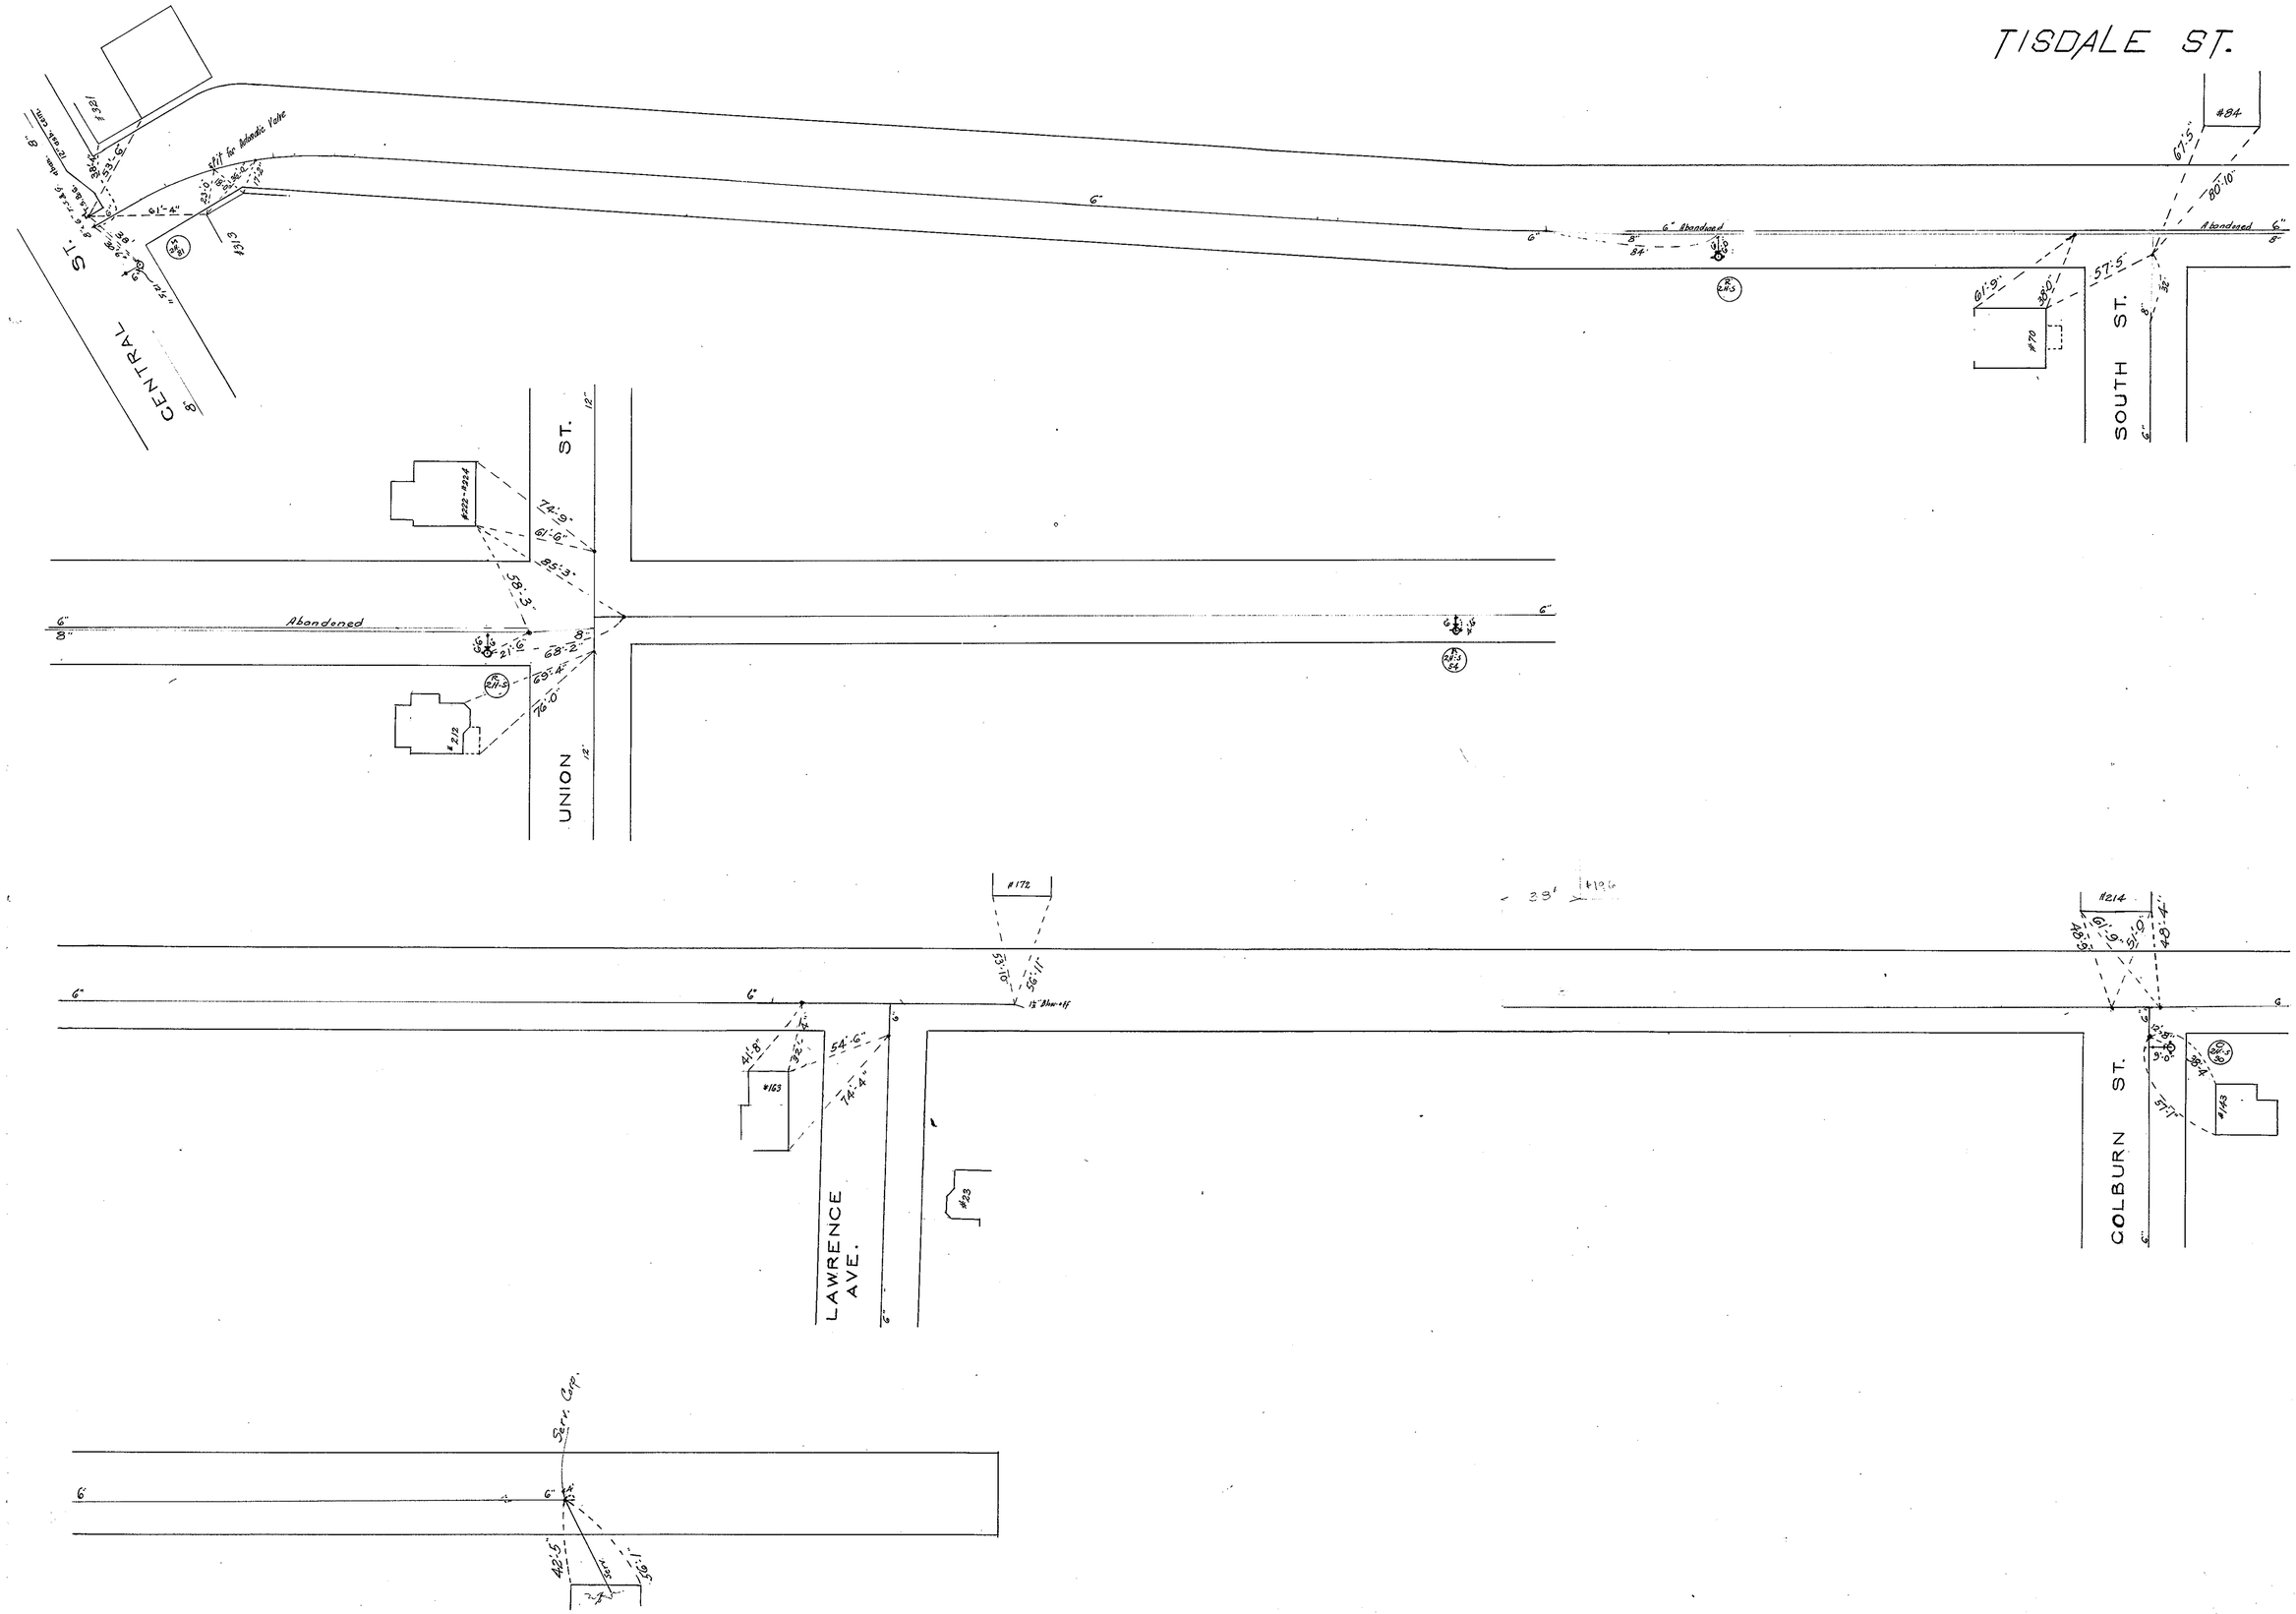
TISDALE ST.
CENTRAL ST.
SOUTH ST.
UNION ST.
LAWRENCE AVE.
COLBURN ST.
Abandoned
Serv. Corp.

JUL 9 1976