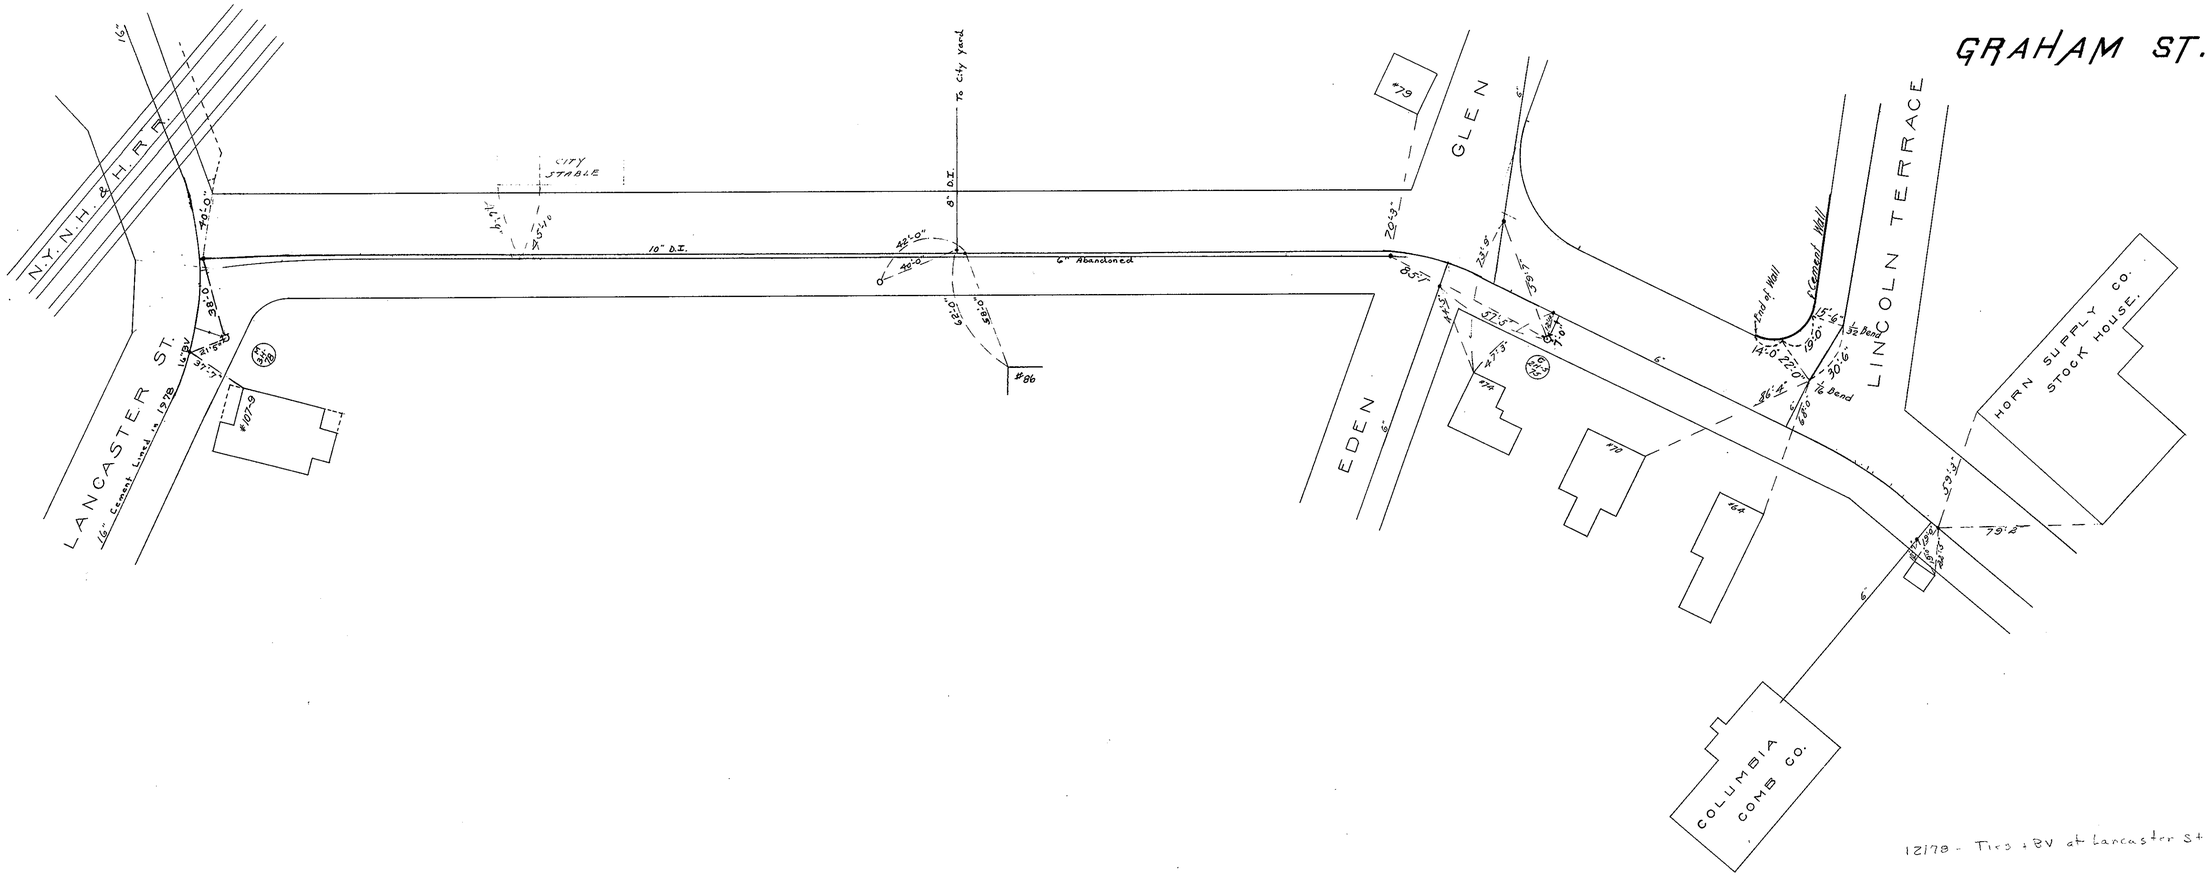
GRAHAM ST.
N.Y.N.H. & H.R.R.
LANCASTER ST.
16" Cement Lined in 1978
CITY STABLE
To City yard
10" D.I.
6" Abandoned
8" D.I.
#86
#79
GLEN
EDEN
LINCOLN TERRACE
End of Wall
Cement Wall
HORN SUPPLY CO. STOCK HOUSE.
COLUMBIA COMB CO.
12178 - Ties + BV at Lancaster St
HORN SUPPLY CO.
CENTRAL ST.
UNION ST.
MAIN LOWERED 6/1/83
Shut
8" Abandoned

JUL 9 1976