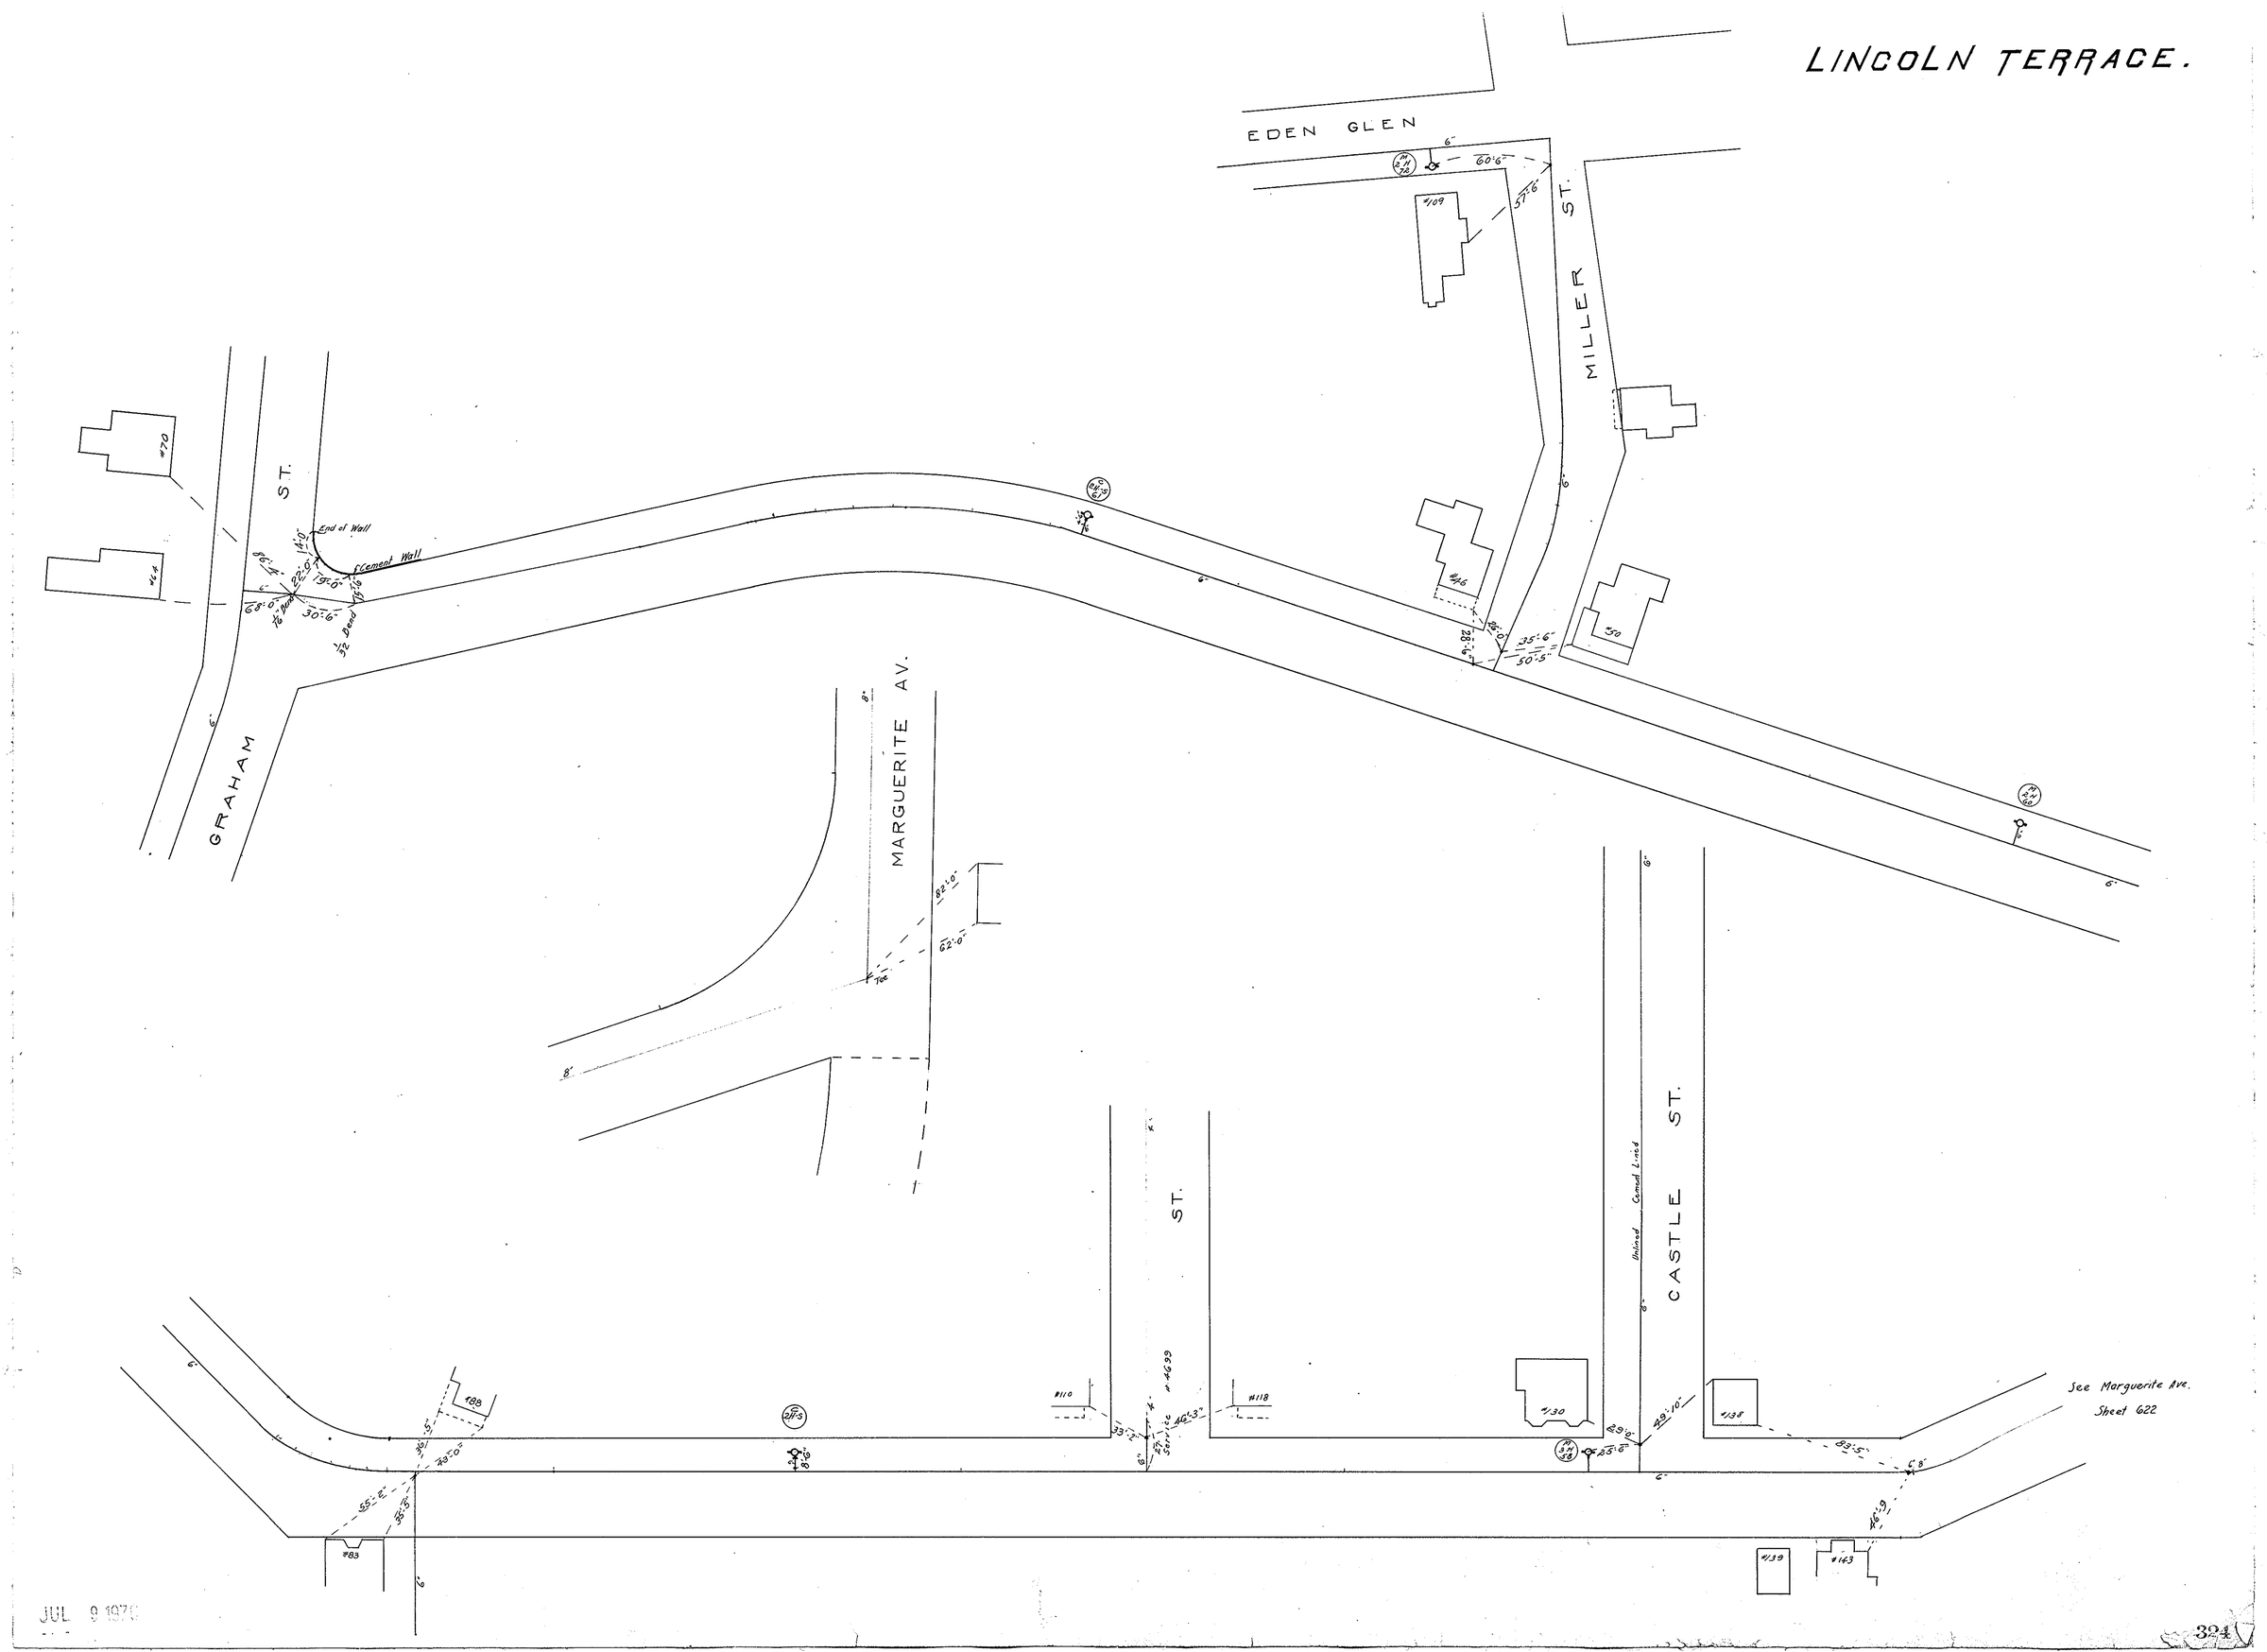
LINCOLN TERRACE.
EDEN GLEN
MILLER ST.
GRAHAM ST.
MARGUERITE AV.
CASTLE ST.
Cement Wall
End of Wall
See Marguerite Ave. Sheet 622
JUL 9 1970