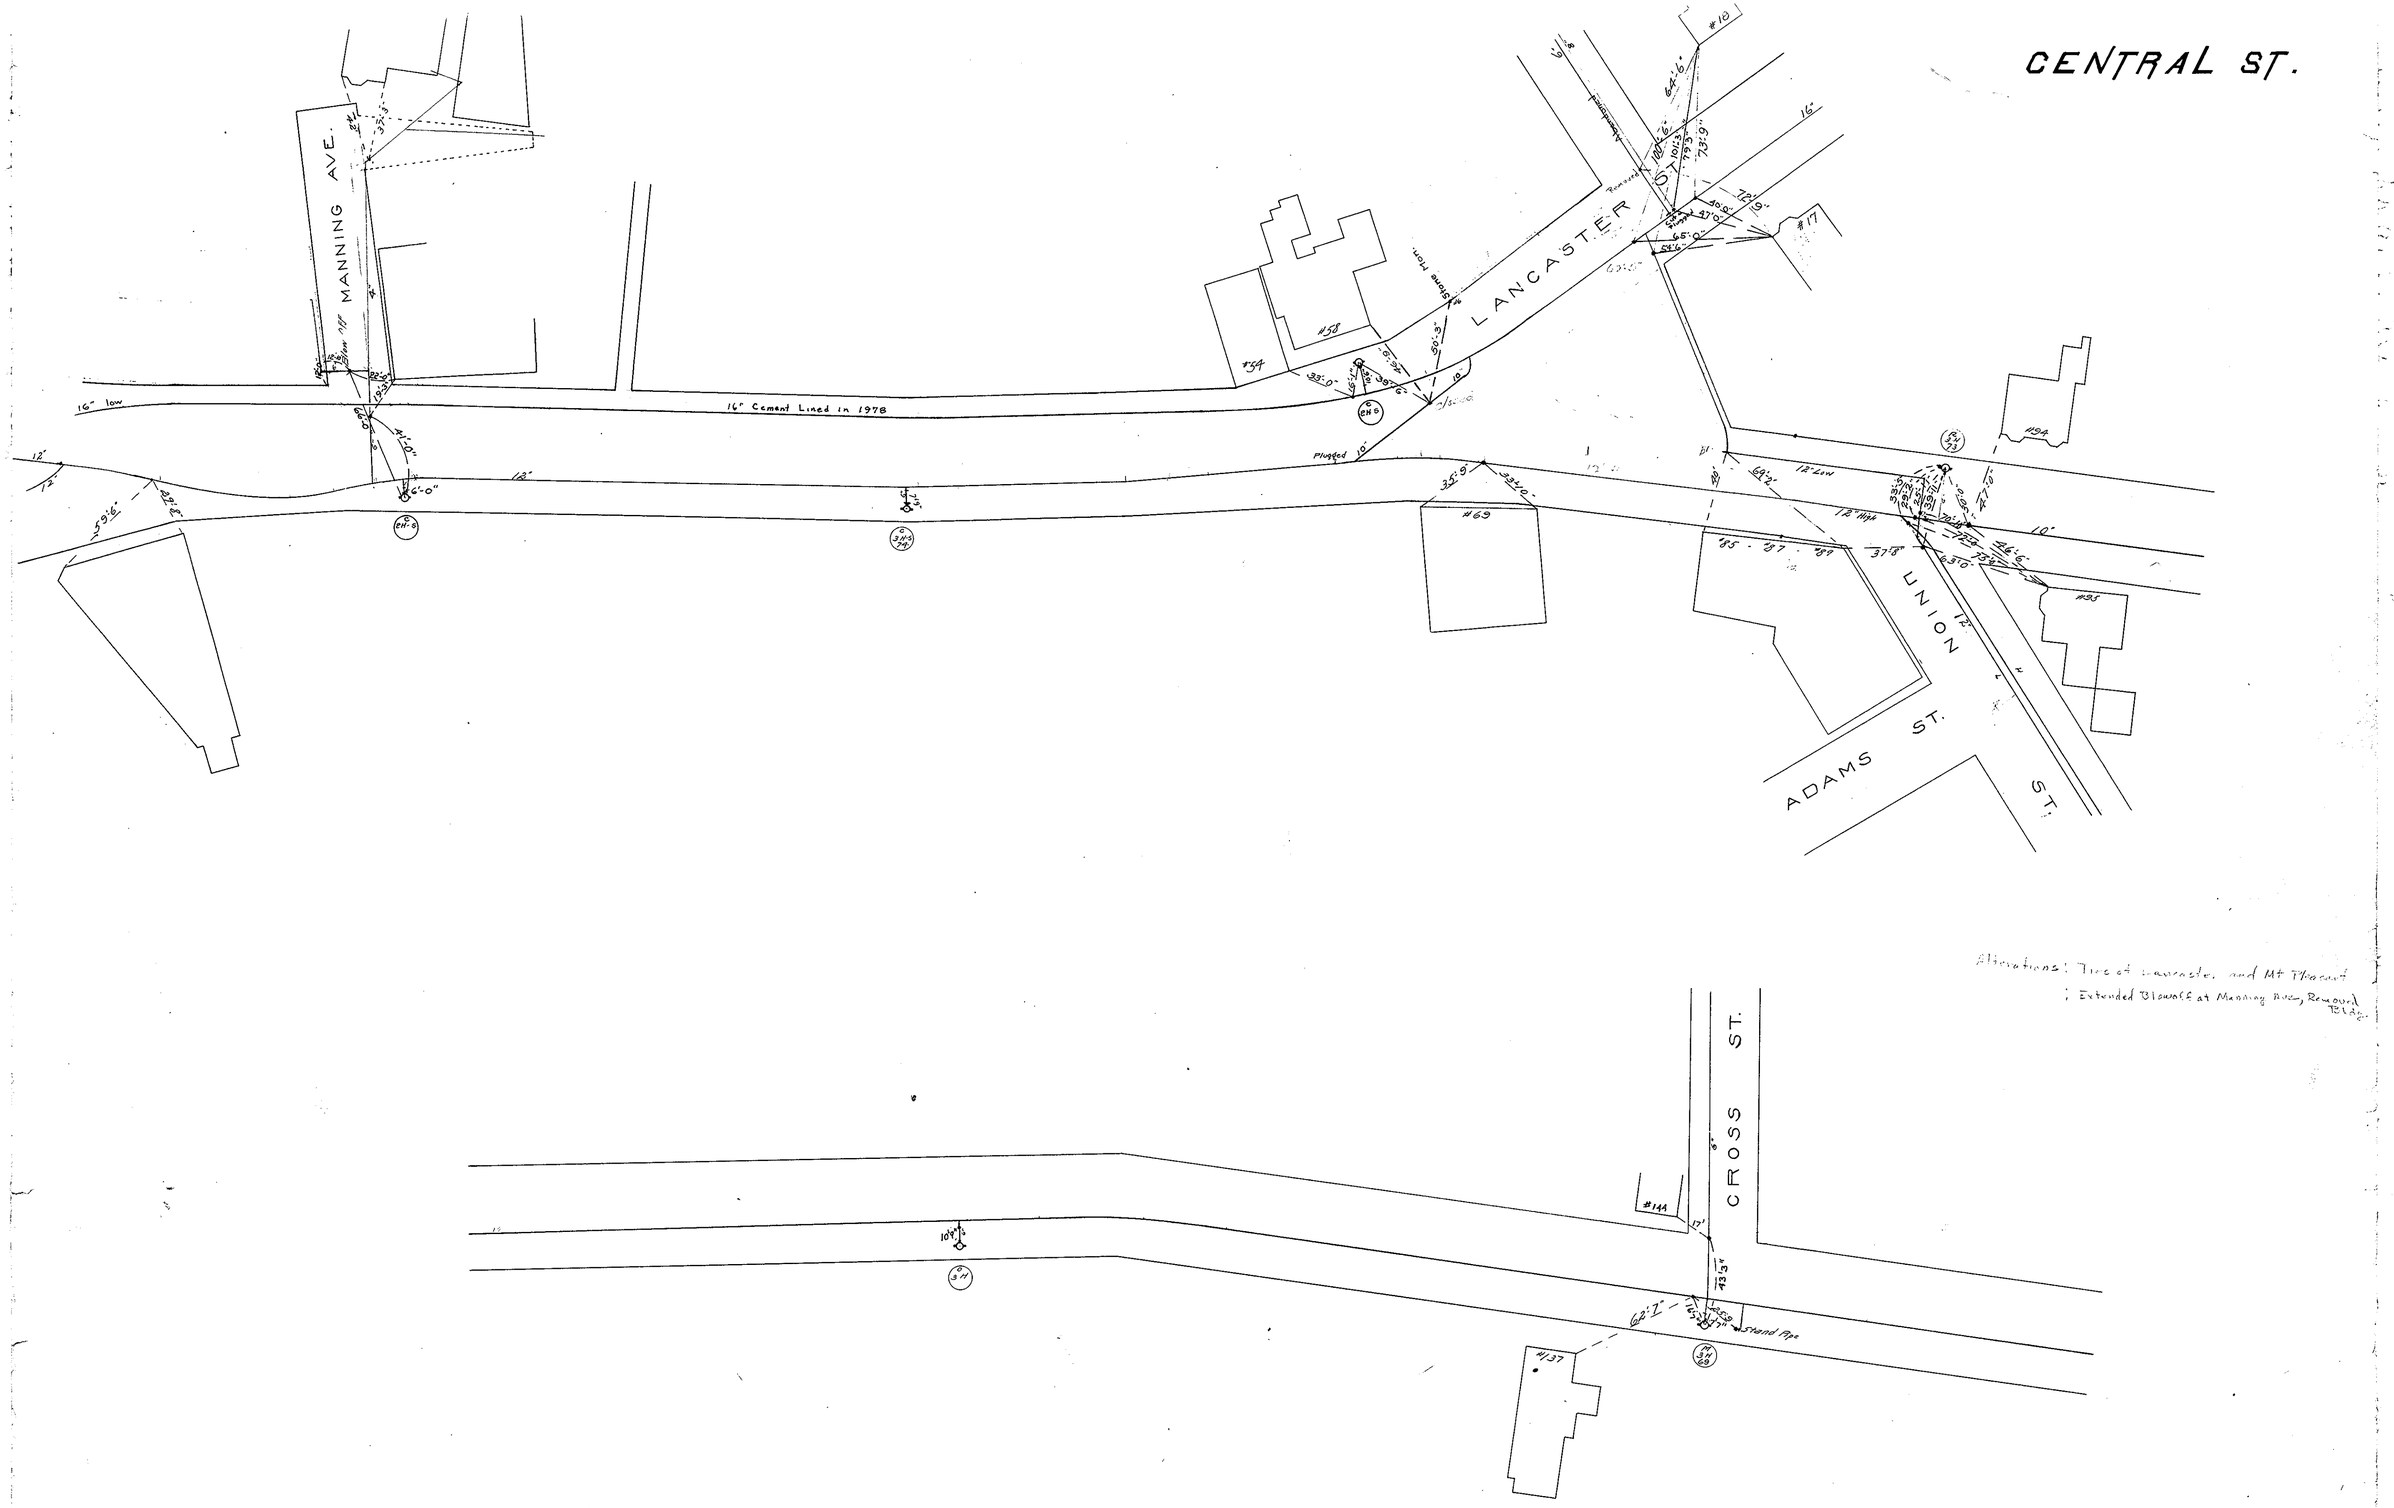

Alterations: Ties of Lancaster and Mt Pleasant
; Extended Blowoff at Manning Ave, Removed Bldg.

JUL 9 1976