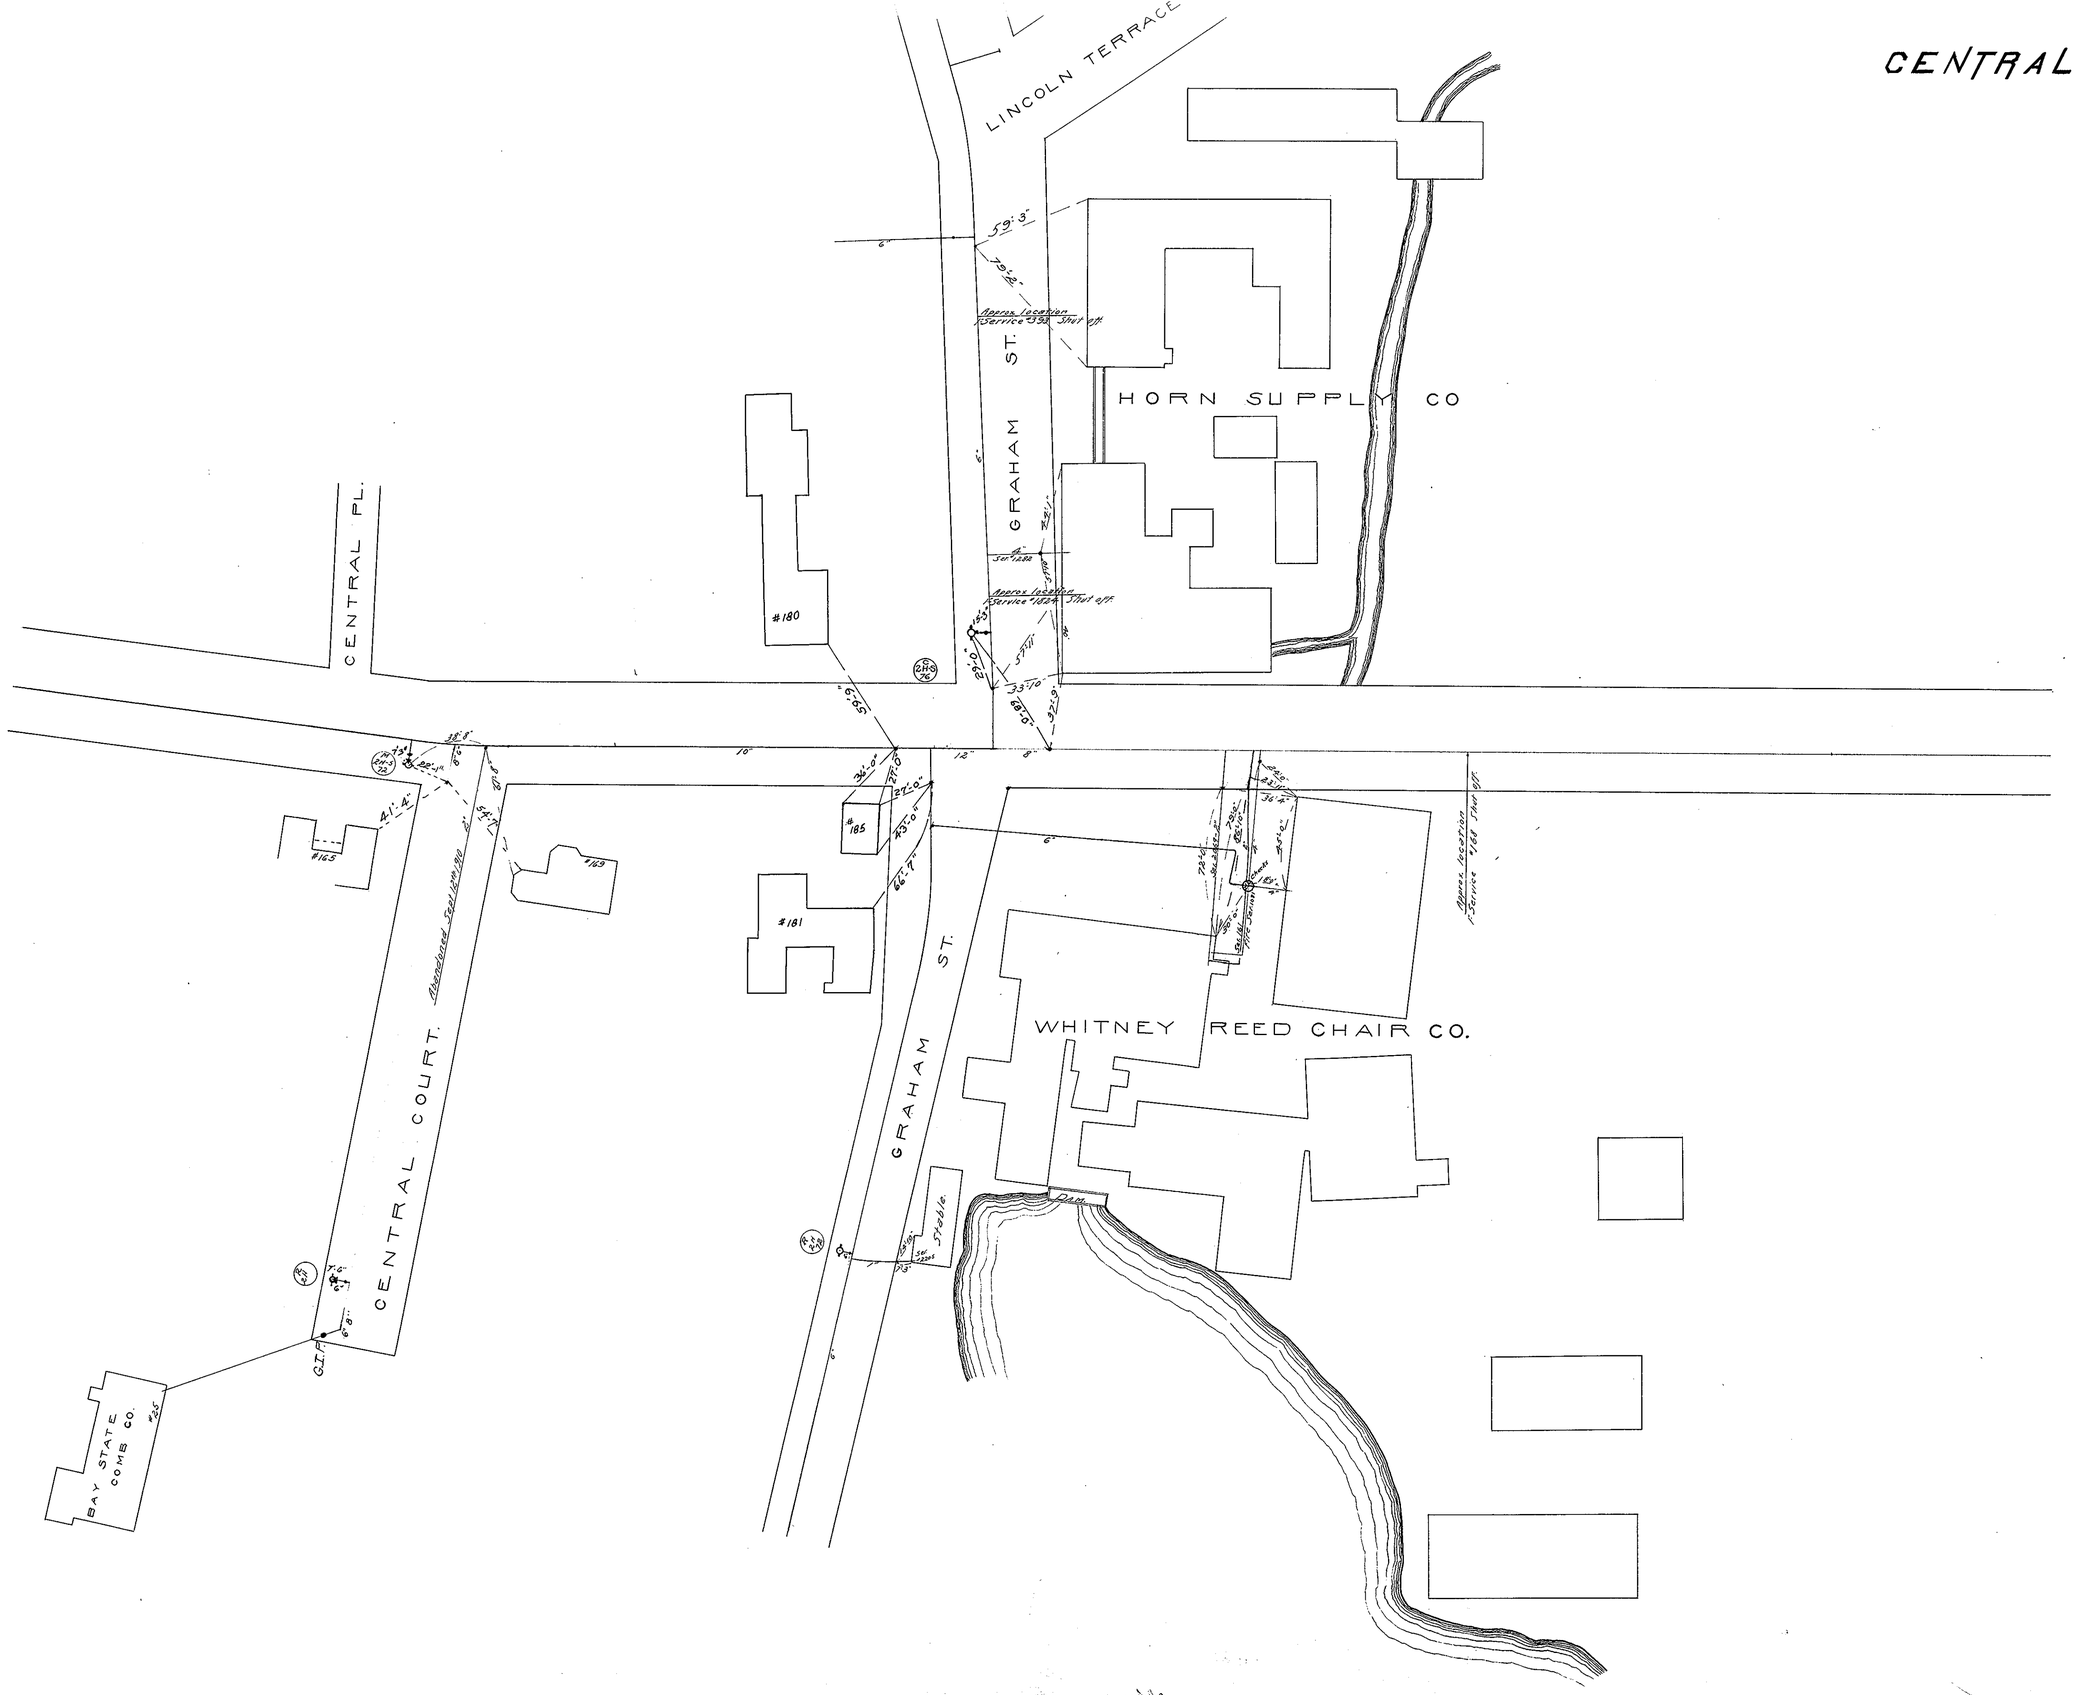
CENTRAL ST.
LINCOLN TERRACE
HORN SUPPLY CO
GRAHAM ST.
CENTRAL PL.
#180
#185
#181
#169
#165
CENTRAL COURT.
Abandoned Seal 12th Ave
GRAHAM ST.
WHITNEY REED CHAIR CO.
Stable
Dam
BAY STATE COMB CO.
#25
G.I.P.
Approx. location 1" Service #393 Shut off
Approx. location 1" Service #1824 Shut off
Approx. location 1" Service #168 Shut off
59'-3"
79'-2"
59'-9"
41'-4"
36'-0"
27'-0"
43'-0"
66'-7"
33'-10"
37'-9"
29'-0"
6"
12"
8"
10"

JUL 9 1976