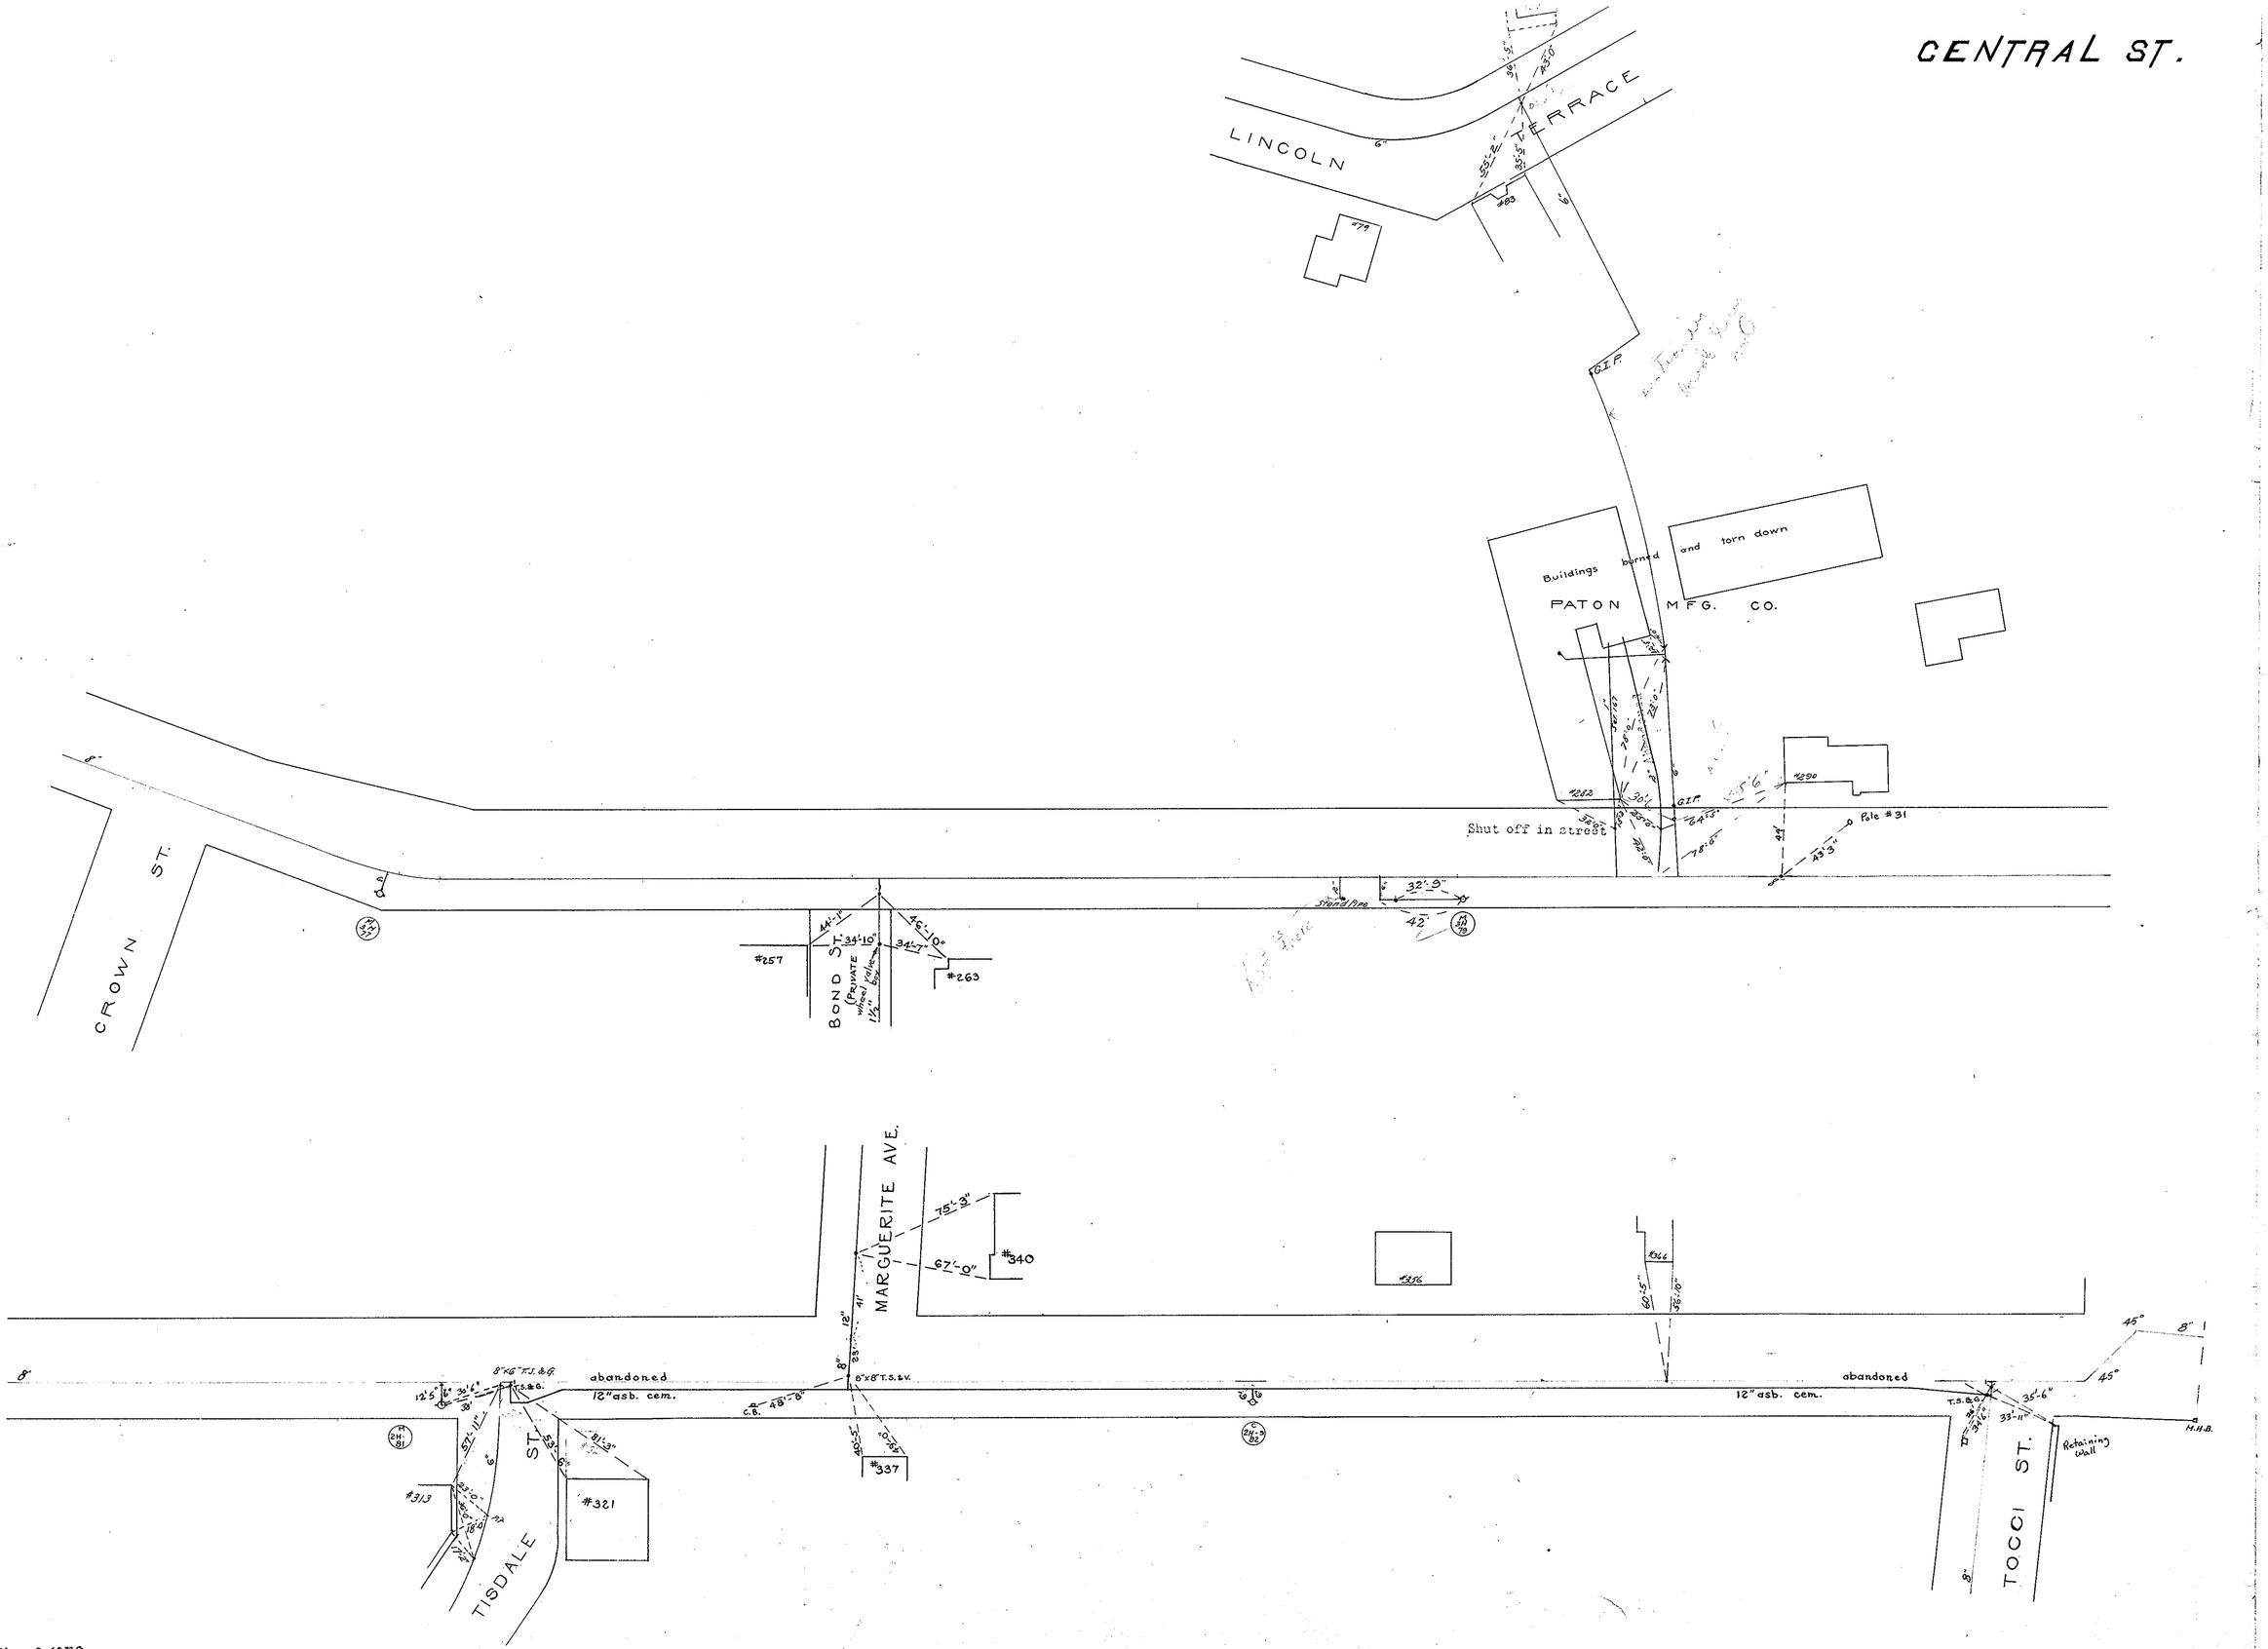
CENTRAL ST.
LINCOLN TERRACE
Buildings burned and torn down
PATON MFG. CO.
Shut off in street
Pole #31
CROWN ST.
BOND ST.
(PRIVATE wheel valve 1½" bow)
#257
#263
MARGUERITE AVE.
#340
#337
#321
#313
TISDALE ST.
TOCCI ST.
abandoned
12" asb. cem.
Retaining Wall
JUL 9 1976